© LEEDS CITY COUNCIL This drawing is the property of Leeds City Council. It must only be used for the purpose for which it was originally supplied. It must not be copied, published or transmitted by any means to any third party, without the express permission of the originator. Modification or manipulation of all or part of this drawing is strictly forbidden, unless specifically requested or approved by the originator.

© Crown Copyright and database right 2015 Ordnance Survey LA100019567

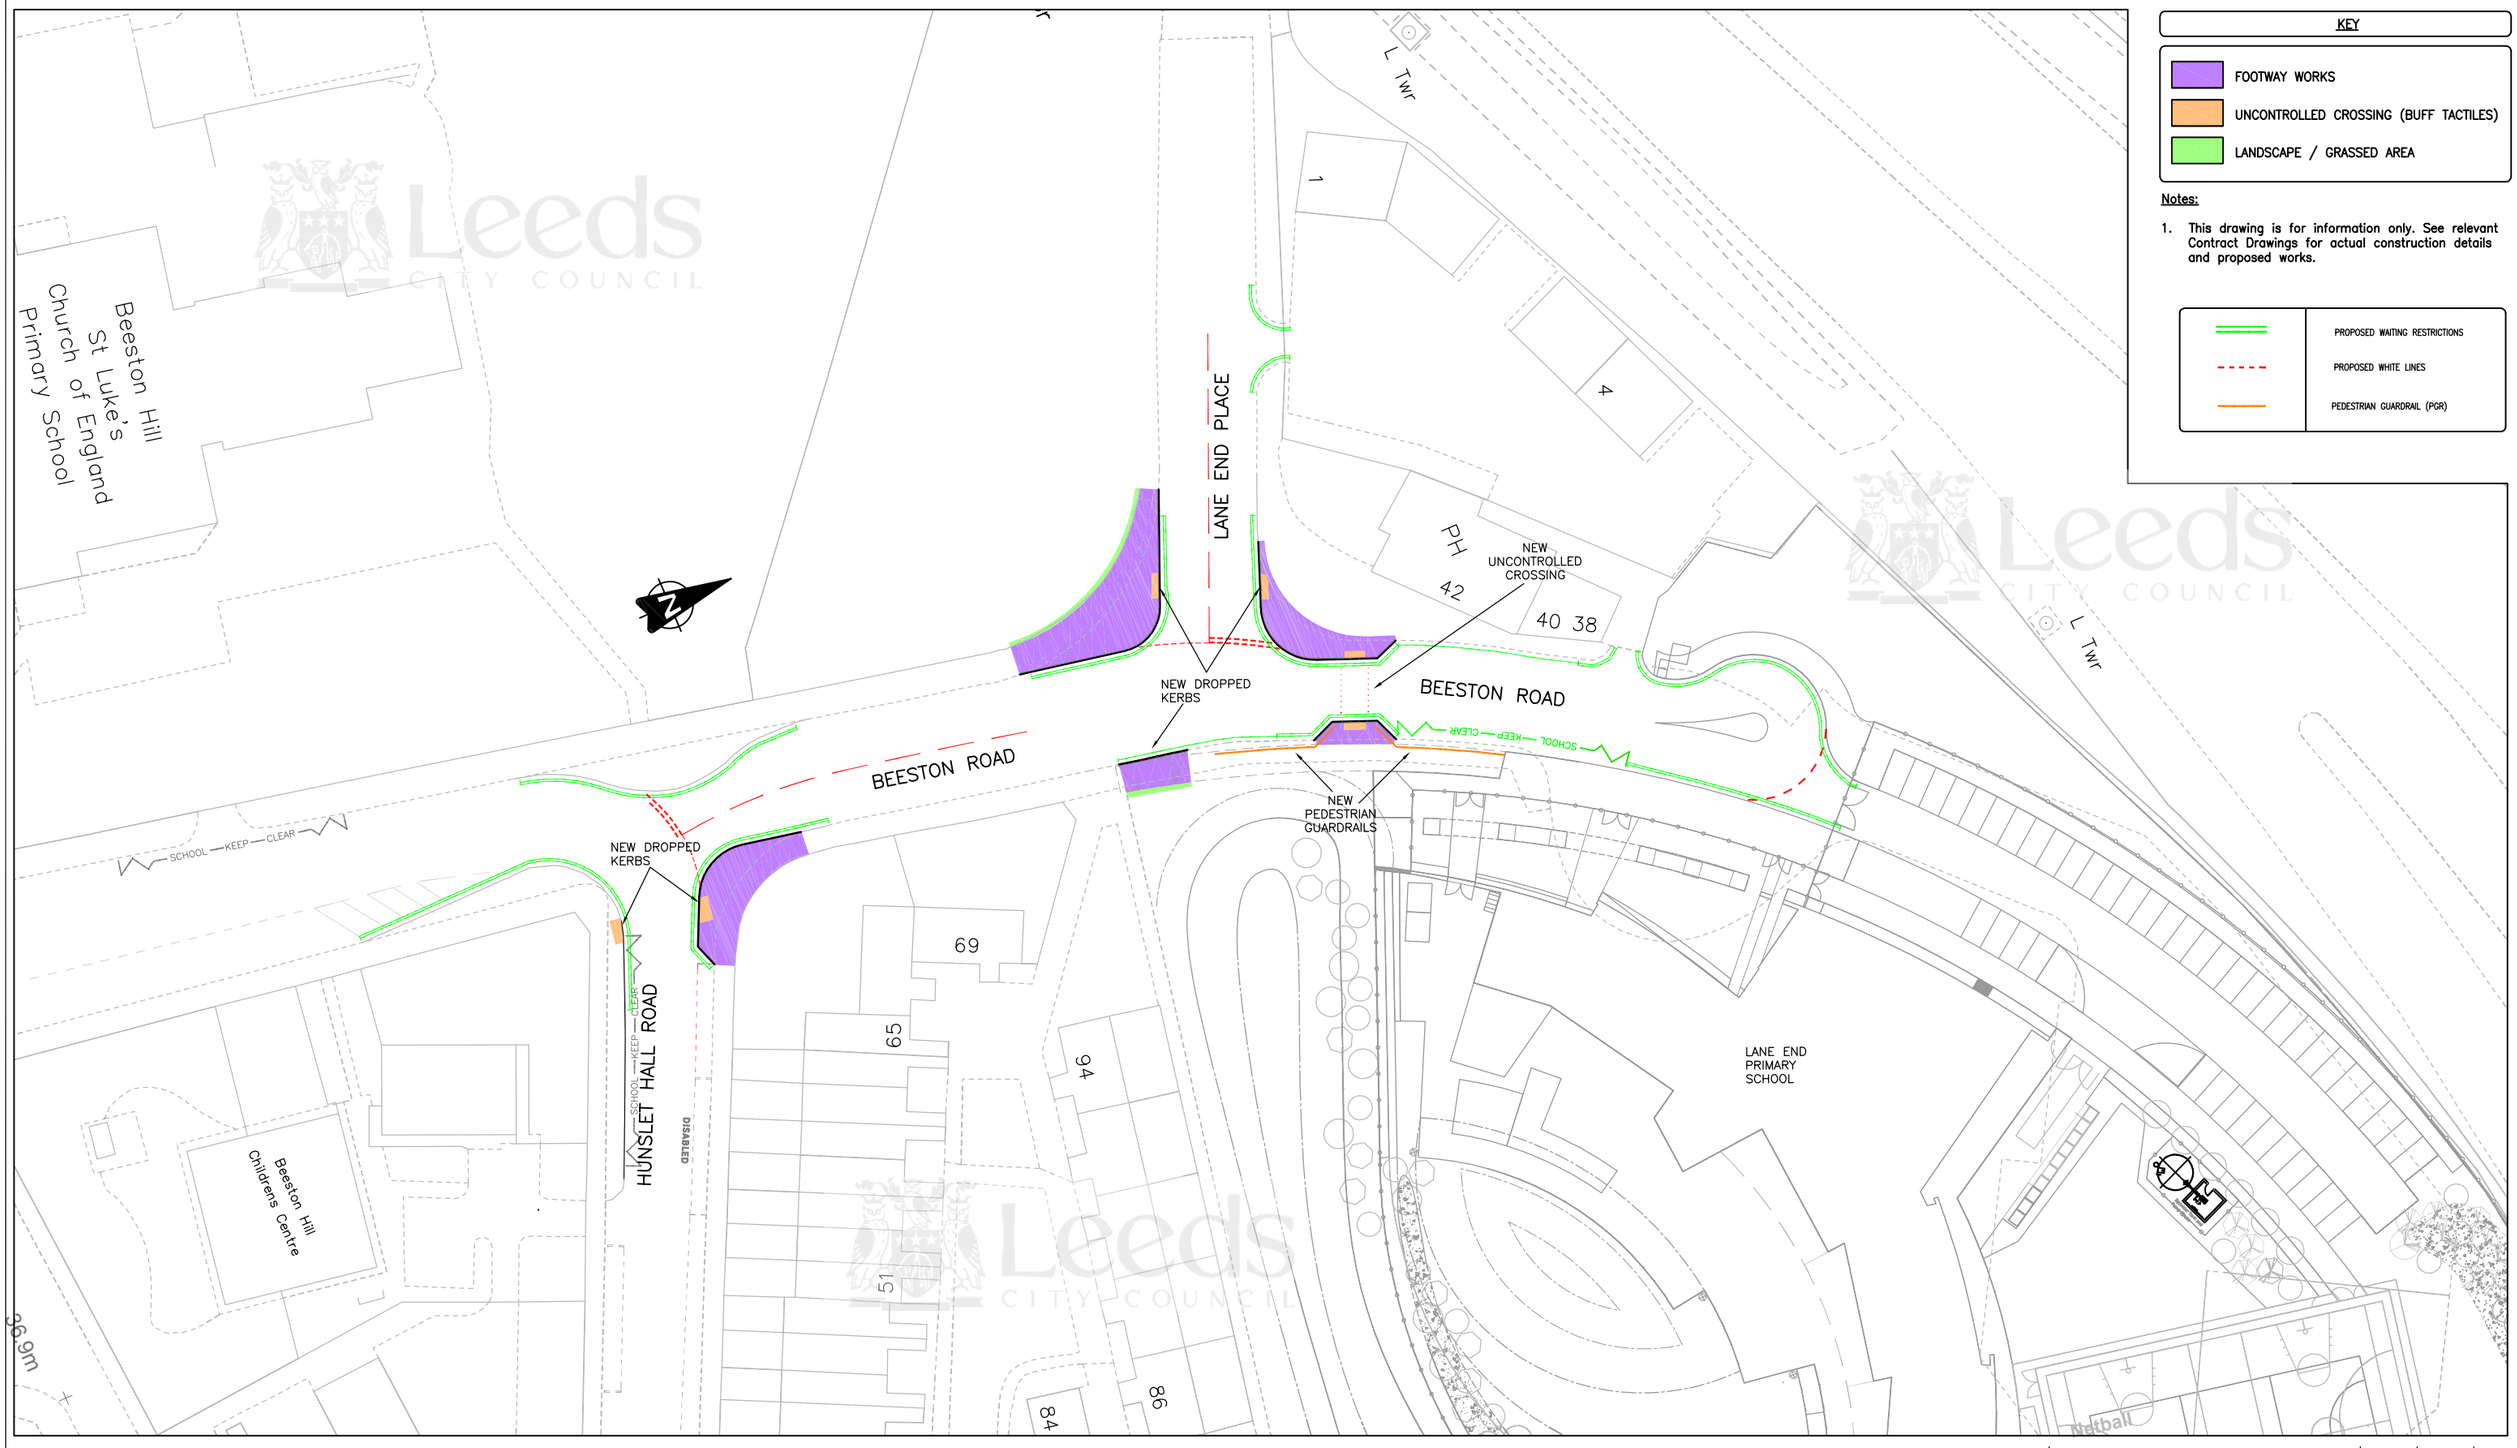

KEY

- FOOTWAY WORKS
- UNCONTROLLED CROSSING (BUFF TACTILES)
- LANDSCAPE / GRASSED AREA

Notes:

1. This drawing is for information only. See relevant Contract Drawings for actual construction details and proposed works.

- PROPOSED WAITING RESTRICTIONS
- PROPOSED WHITE LINES
- PEDESTRIAN GUARDRAIL (PGR)

FIRST APPROVED	SLB		
AMENDMENTS	DRAWN	CHECK	DATE

LANE ENDS PRIMARY SCHOOL

GENERAL ARRANGMENT

DRAWN BY	
INITIALS	DATE
SLB	3/15
AutoCAD BY	
INITIALS	DATE
SLB	3/15
CHECKED BY	
INITIALS	DATE
SG	6/15

SCALE 1:500

ORIGINAL SHEET SIZE A2

Leeds CITY COUNCIL
HIGHWAYS AND TRANSPORTATION

DRAWING NUMBER: EP/994610/01/01

DATE: June 2015

g:\design services\projects\2015-leeds-capital-schemes\994610-lane end primary school-beeston road\autocad\contract\ep-994610-01-01.dwg

PLOTTED BY: GIBSON, SARAI 15/06/2015