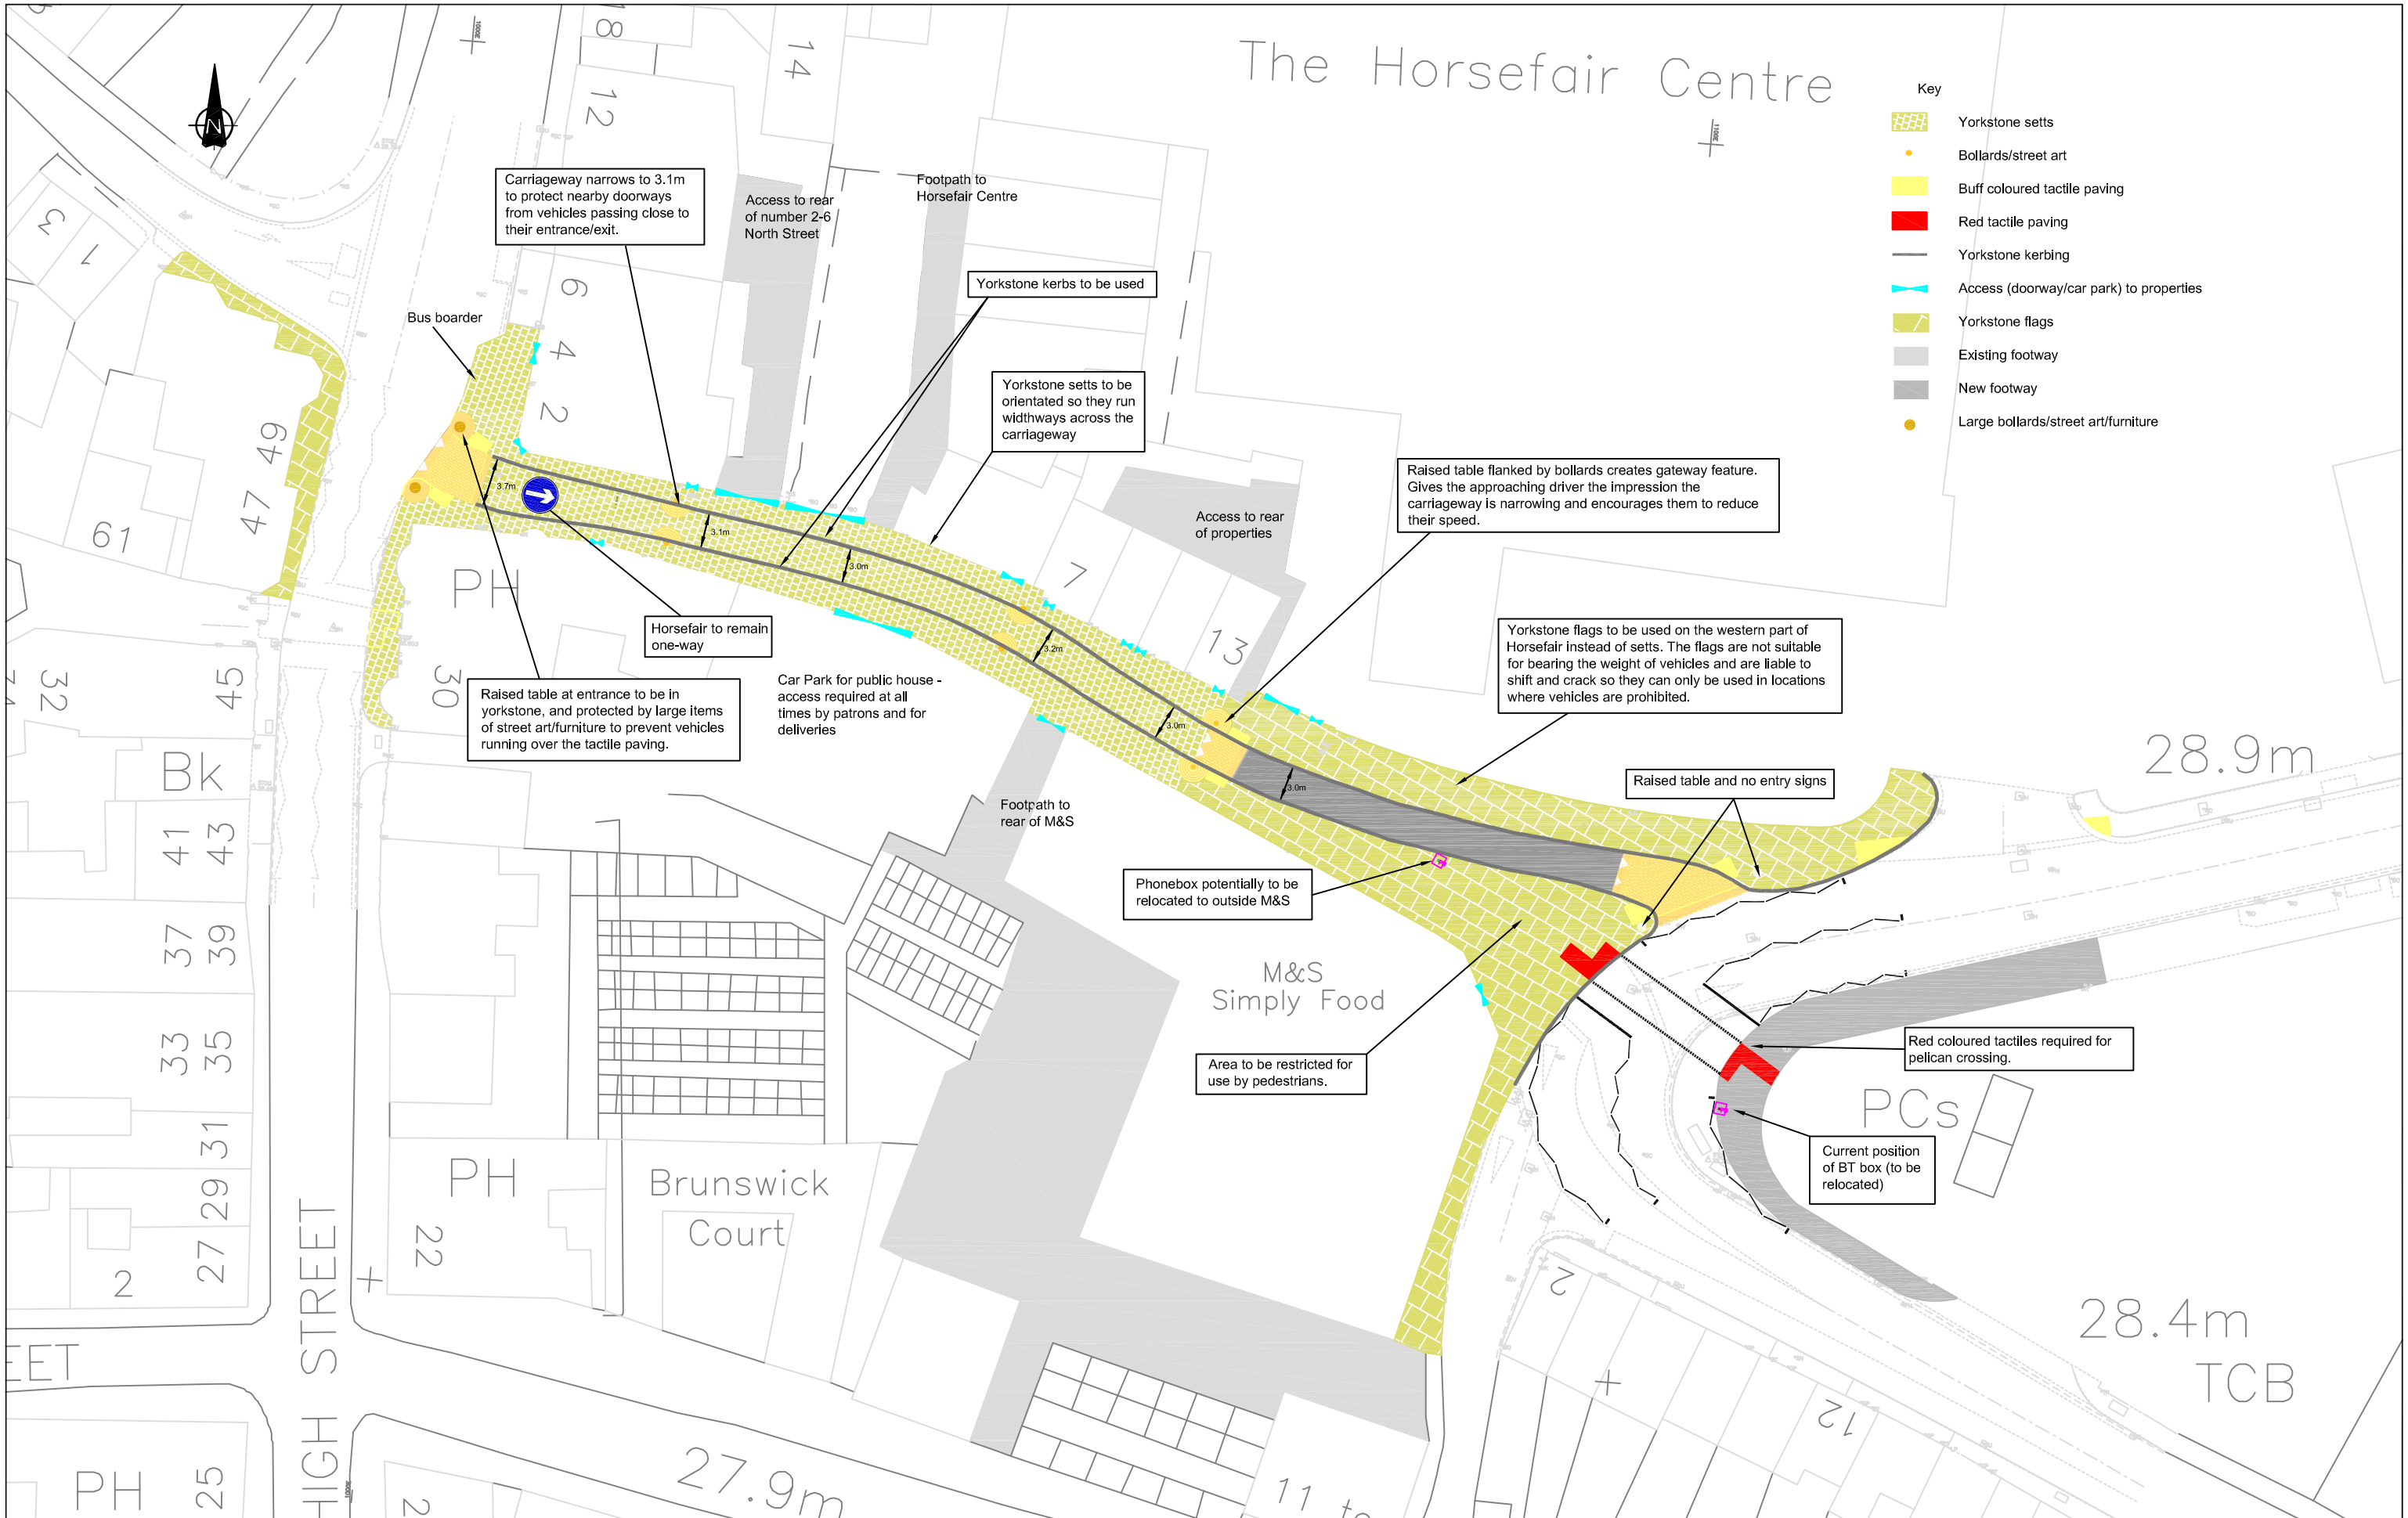

mouchelparkman

LEEDS CITY COUNCIL
DEPARTMENT OF HIGHWAYS AND TRANSPORTATION

REV.	REVISION DETAILS	BY / CHECKED	DATE / APPROVED

PROJECT :– HORSEFAIR WETHERBY

DRG. TITLE :– PROPOSED LAYOUT

O.S. SHEET REF.: OSREF

This map is based upon Ordnance Survey material with the permission of Ordnance Survey on behalf of the Controller of Her Majesty's Stationery office © Crown copyright. Unauthorised reproduction infringes Crown copyright and may lead to prosecution or civil proceedings. Leeds City Council LA07621X (2002)

DRAWN	CHECKED	APPROVED/AUTHORISED
CLS	JDW	JDW

ORIGINAL DRAWING SIZE	SCALE:–	DATE:–
297 x 421 (A3)	1:500	OCT2007

CONTRACT DRAWING No: 000

DRAWING No :– APPENDIX 2

Computer Filename : COMP_FILENAME

© Mouchel Consulting Limited