This drawing is copyright of Topping Engineers LTD and must not be copied or reproduced in anyway without written consent.
DO NOT SCALE OFF THIS DRAWING

Notes:

1. This drawing is to be read in conjunction with all relevant architect's and engineer's drawings.

2. It is assumed that all works will be carried out by a competent contractor working, where appropriate, to an approved method statement.

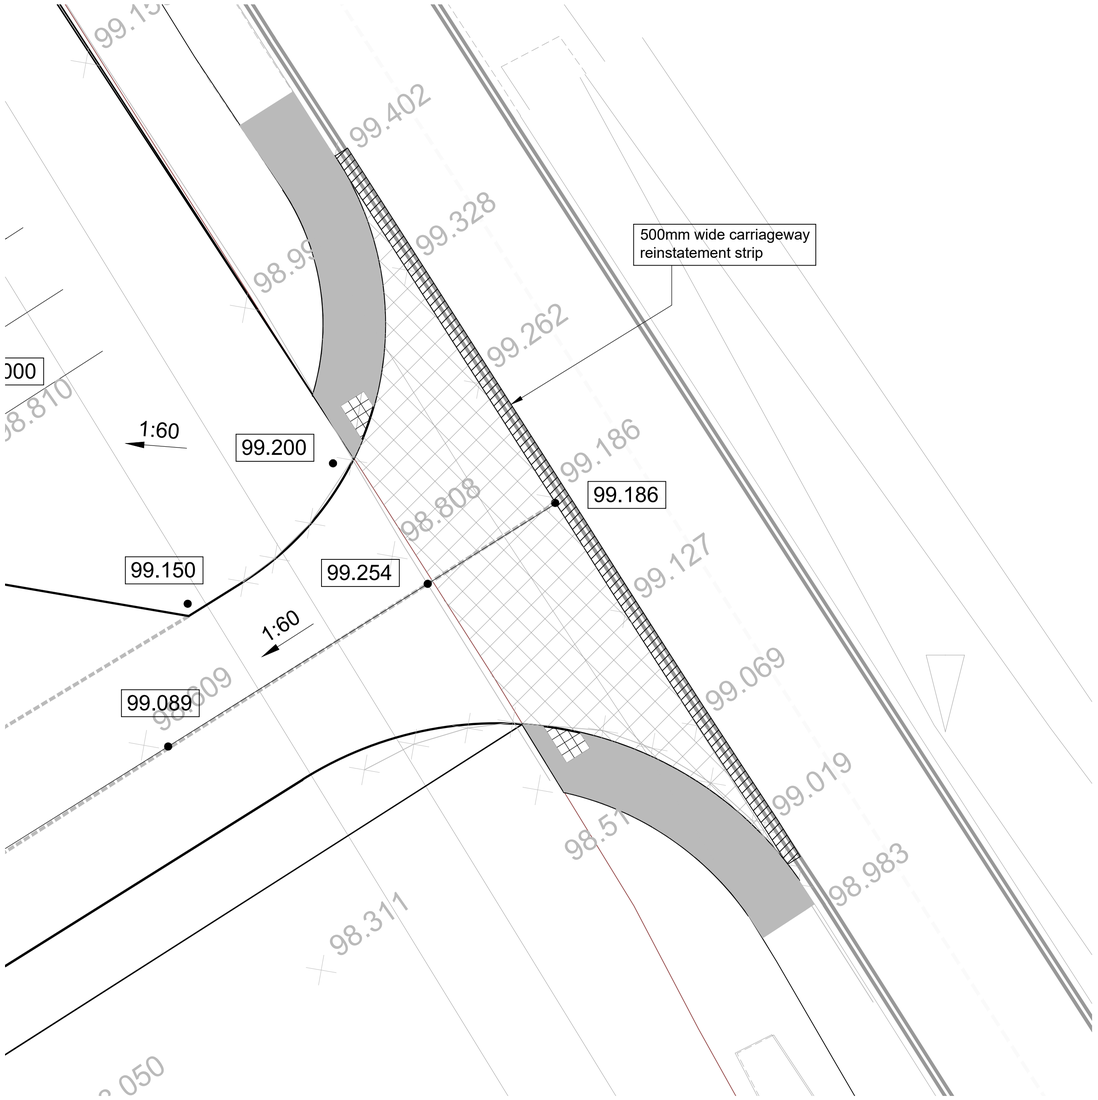

Section 278 Plan (1:100)

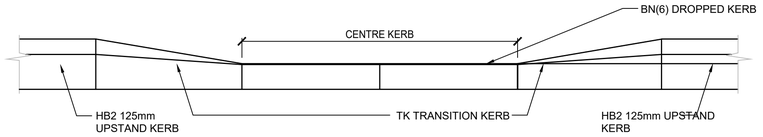

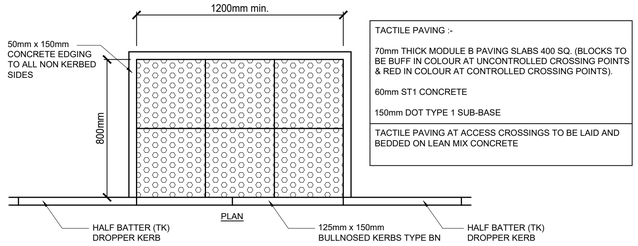

PEDESTRIAN TACTILE UNCONTROLLED CROSSING
(SCALE 1:20)

Key

- New Access Road Construction
- Footway Surface Course only
- Reinstatement Strip

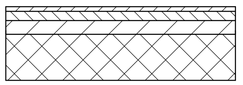

SURFACE COURSE	45mm DENCE BITUMEN MACADAM WITH 14mm NOM AGGREGATE
BINDER COURSE	55mm DENCE BITUMEN MACADAM WITH 20mm NOM AGGREGATE.
ROAD BASE	150mm DENCE BITUMEN MACADAM ROAD BASE WITH 2mm NOM AGGREGATE
SUB BASE	300mm OF GRANULAR TYPE 1 SUB BASE

ACCESS ROAD CONSTRUCTION

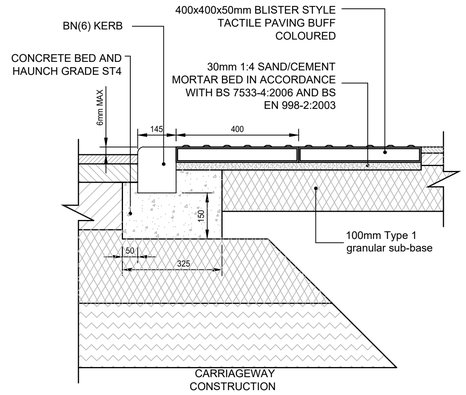

BN(6) KERB/TACTILE PAVING DETAIL
(Scale 1:10)

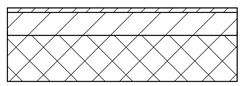

SURFACE COURSE	20mm of 6mm nominal size aggregate Dense Bitumen Macadam surface course.
BASE	45mm of 20mm nominal size aggregate Dense Bitumen Macadam base course.
SUB BASE	100mm OF GRANULAR TYPE 1 SUB BASE.

FOOTWAY CONSTRUCTION

Notes:

In addition to the RASWA S171 Licence, the Contractor must contact the Highways Supervisor on 0113 3787378 at the following stages of the Highway Works:

1. At least ten working days prior to the start date;
2. At least two clear days in advance of exposure of formation level;
3. On discovery of any unforeseen circumstances or statutory undertakers equipment;
4. On completion.

Failure to do so puts the Developer at risk of having to retract the works and reconstruct to Highways Approval.

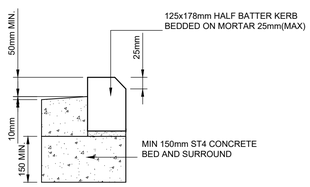

125x178mm VEHICLE CROSSING
KERB WITH 25mm CHAMFER
SCALE 1:10

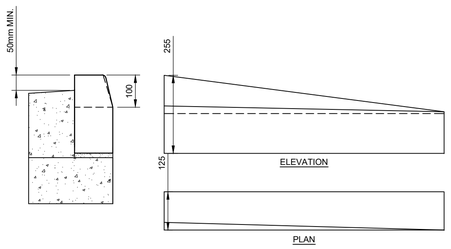

KERB TYPE TK
125mm X 255mm X 150mm HALF BATTERED 1:9 DROP KERB
TO BS EN 1340
SCALE: 1:10

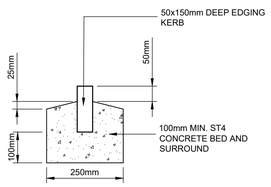

50x150mm PIN KERB
SCALE 1:10

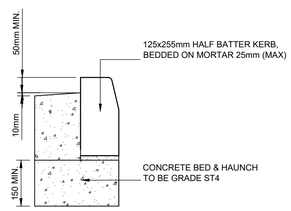

125x255mm HALF BATTERED KERB
SCALE 1:10

No.	Revision	Date	Drwn
B	Revised in accordance with LCC comments	29.11.17	RTM
A	Extent of adopted Highway hatched red, key amended to suit	21.11.17	RTM

Status

TOPPING ENGINEERS
CONSULTING CIVIL & STRUCTURAL ENGINEERS
Windsor House Cornwall Road
Harrogate HG1 2PW
t: 01423 522 293
w: www.topping-engineers.com
e: info@topping-engineers.com

Client
HACS

Project
Leeds Bradford Airport
Meet and Greet Car Park

Drawing title
Section 278 Works

Drawn	Chkd	Date	Scale
RTM		Nov 2017	var

Contract No.	Drg No.	Revision
17468	C-50	B