Notes:
Do not scale from this drawing.
All contractors must visit the site and be responsible for taking and checking Dimensions.
All construction information should be taken from figured dimensions only.
Any discrepancies between drawings, specifications and site conditions must be brought to the attention of the supervising officer.
This drawing & and the works depicted are the copyright of JTP.

This drawing is for planning purposes only. it is not intended to be used for construction purposes. whilst all reasonable efforts are used to ensure drawings are accurate, JTP accept no responsibility or liability for any reliance placed on, or use made of, this plan by anyone for purposes other than those stated above.

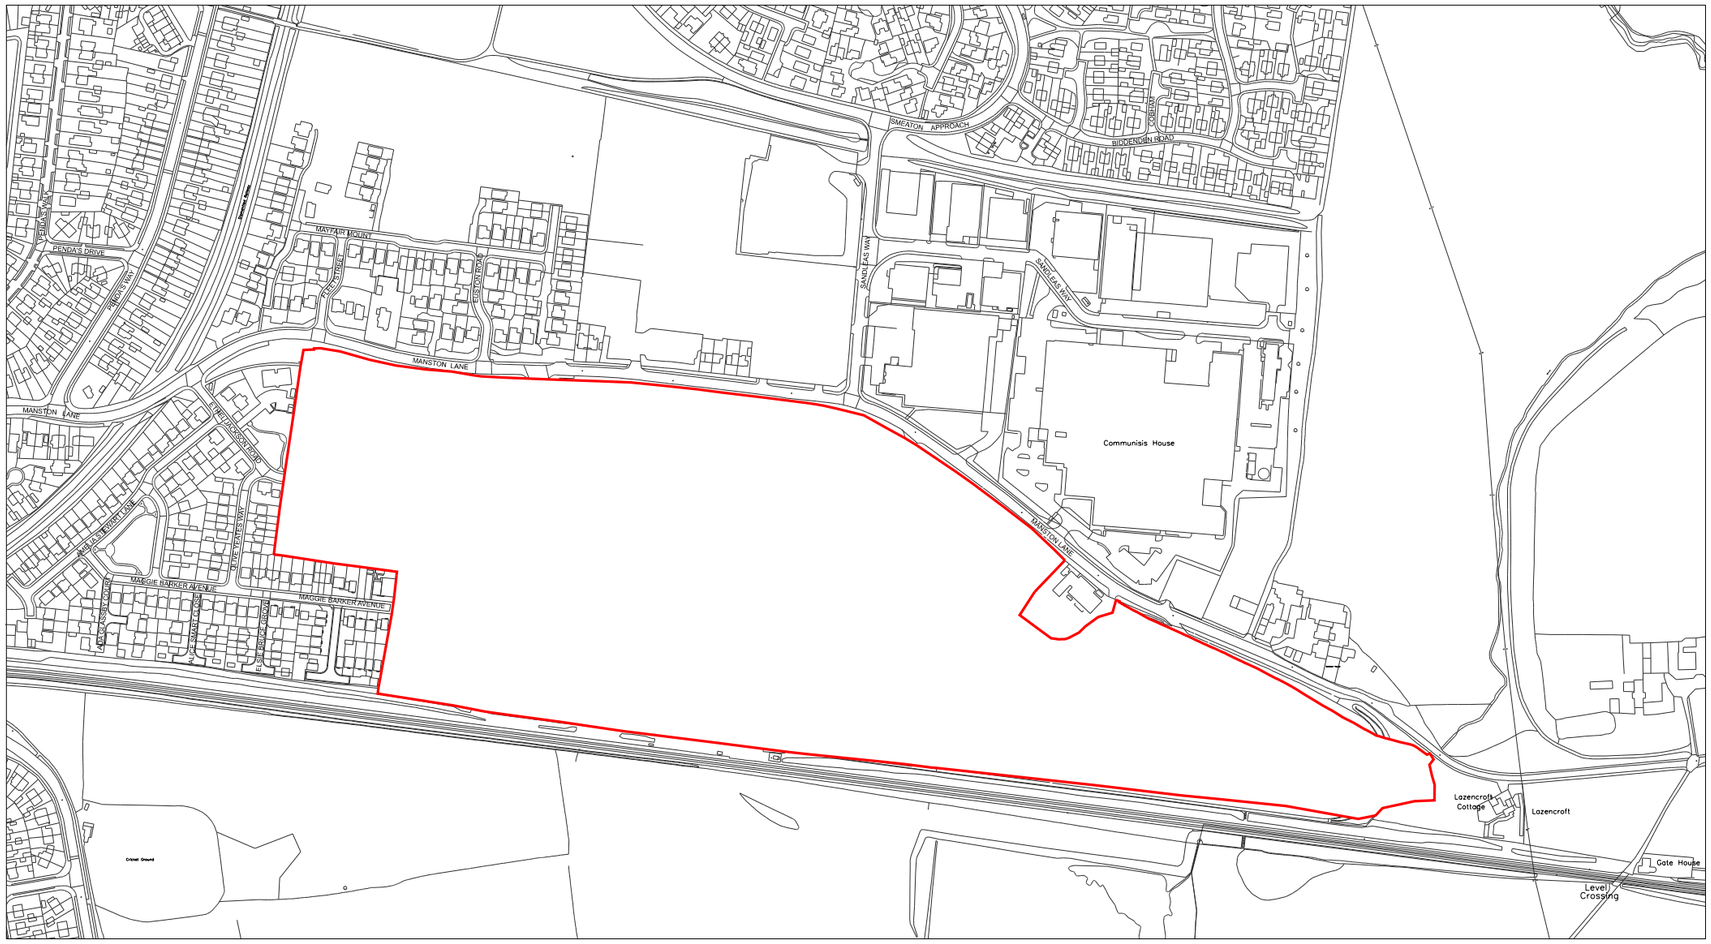

Key

Site Boundary

Rev	Date	Description	Drawn	Chkd
P1	14.12.21	Red line boundary updated	SK	DS
-	23.11.21	Draft Issue	SK	DS

Drawing Status
Planning

Client
strata
REDROW

jtp
Venue Studios
21 Calton Road
Edinburgh, EH8 8DL
+44 (0)131 550 6600
www.jtp.co.uk

Project
Radial Park, Leeds

Drawing Title
Site Location Plan

Scale @ A3 1:5000
Job Ref. 01346A
Drawing No. 01346A_S_18
Revision P1
Scale Bar
0 50 100 150m