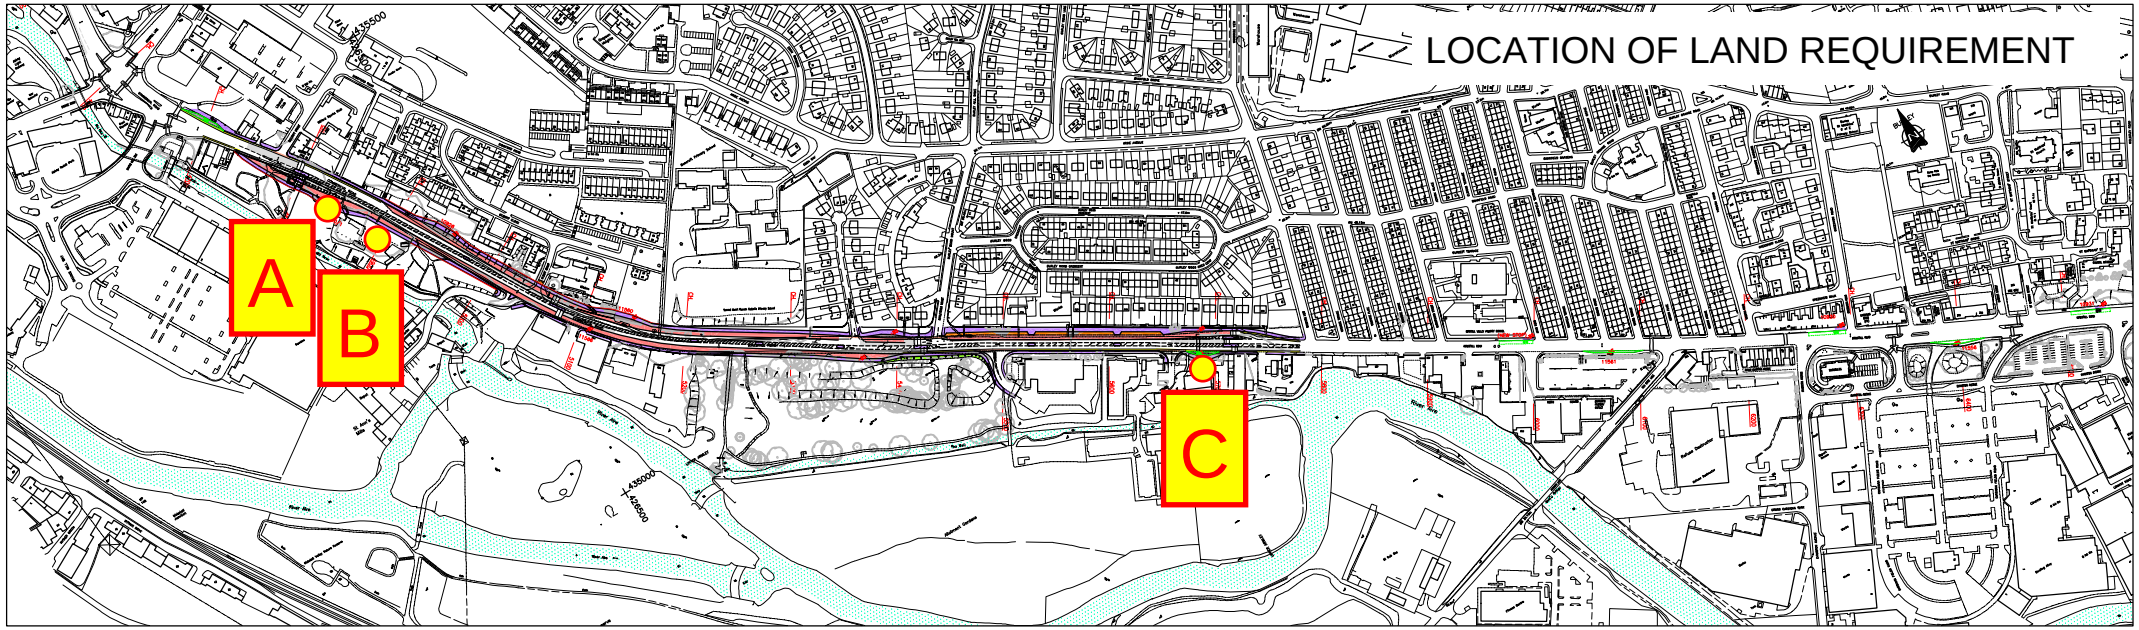

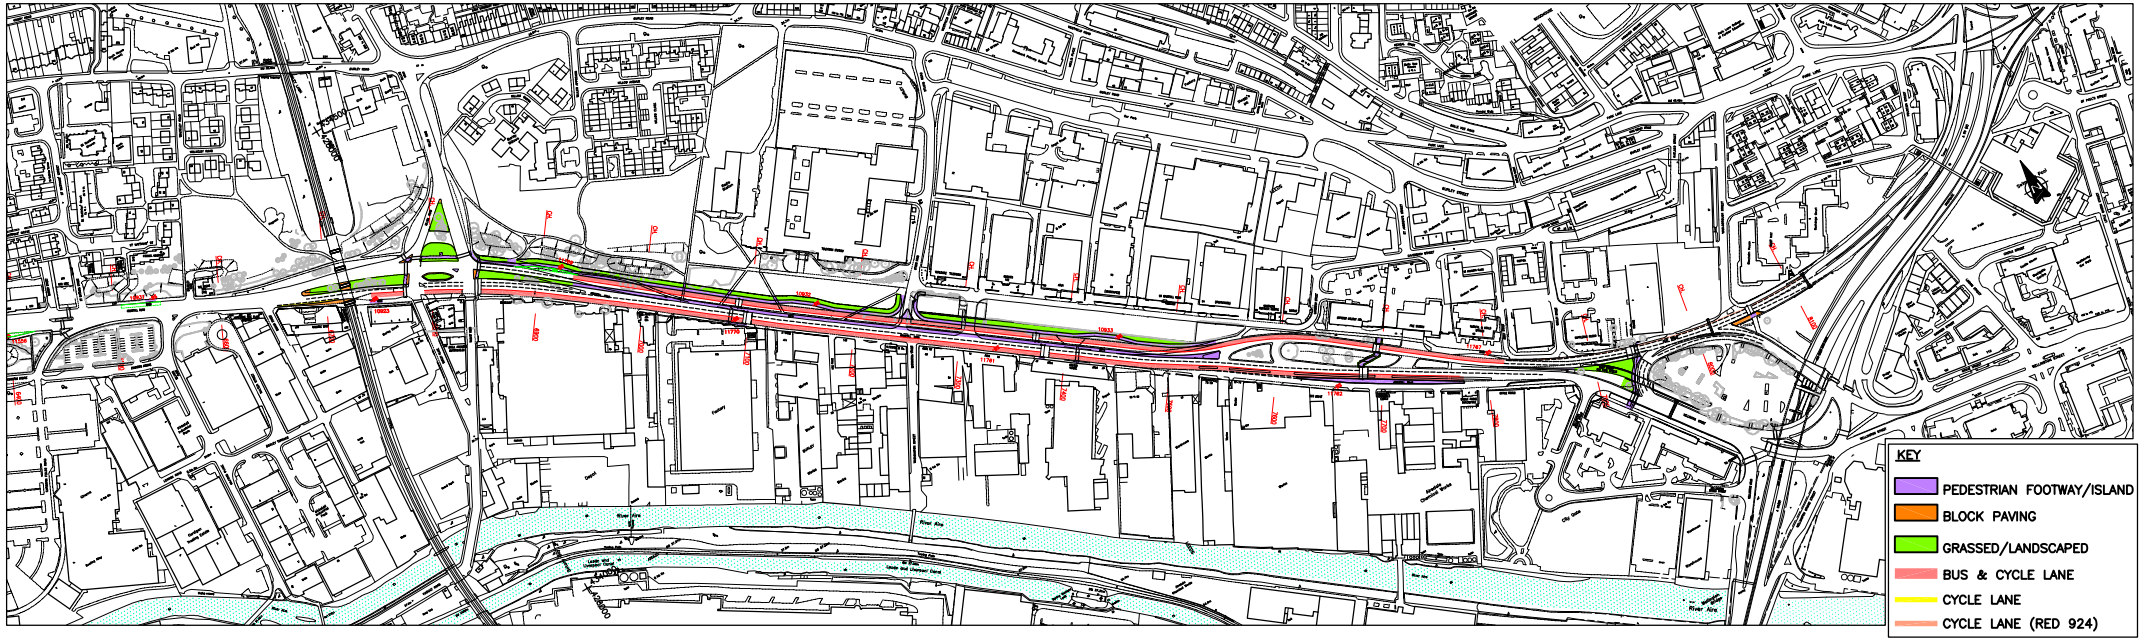

KEY

- PEDESTRIAN FOOTWAY/ISLAND
- BLOCK PAVING
- GRASSED/LANDSCAPED
- BUS & CYCLE LANE
- CYCLE LANE
- CYCLE LANE (RED 924)

O.S. SHEET REF: VARIOUS

This map is based upon Ordnance Survey material with the permission of the Ordnance Survey on behalf of the Controller of Her Majesty's Stationery office © Crown copyright. Unauthorised reproduction infringes Crown copyright and may lead to prosecution or civil proceedings. Leeds City Council LA100019567, 2006.

A65 KIRKSTALL ROAD INTEGRATED TRANSPORT CORRIDOR

SCHEME GENERAL ARRANGEMENT

DRAFT

AMENDMENTS	DRAWN	CHECK	DATE
FIRST APPROVED			

DRAWN BY	
INITIALS	DATE
	9/06
AutoCAD BY	
INITIALS	DATE
EMW	9/06
CHECKED BY	
INITIALS	DATE

SCALE 1:2500

ORIGINAL SHEET SIZE A1

Leeds CITY COUNCIL

DEVELOPMENT DEPARTMENT

DESIGN SERVICES DIVISION

DRAWING NUMBER: Based on Dwg. No. HDC/298946/GA/00

DATE: October 2006

NOTE: IF THIS DRAWING HAS BEEN SUPPLIED IN PDF FORMAT, FOR TRUE SCALING ENSURE IT IS PLOTTED ON A1 WITH PAGE SCALING SET TO NONE

G:\DESIGN SERVICES\PROJECTS\A65-QUALITY-BUS\298946-KIRKSTALL-RD\AUTOCAD\NON-CONTRACT\GA AND GL\HDC-298946-GA-00.DWG

PLOT CREATED BY: 00730348 DATE: 23/10/06