© Crown copyright and database rights 2022 OS LA100019567. You are granted a non-exclusive, royalty free, revocable licence solely to view the Licensed Data for non-commercial purposes for the period during which Leeds City Council makes it available. You are not permitted to copy, sub-license, distribute, sell or otherwise make available the Licensed Data to third parties in any form. Third party rights to enforce the terms of this licence shall be reserved to OS.

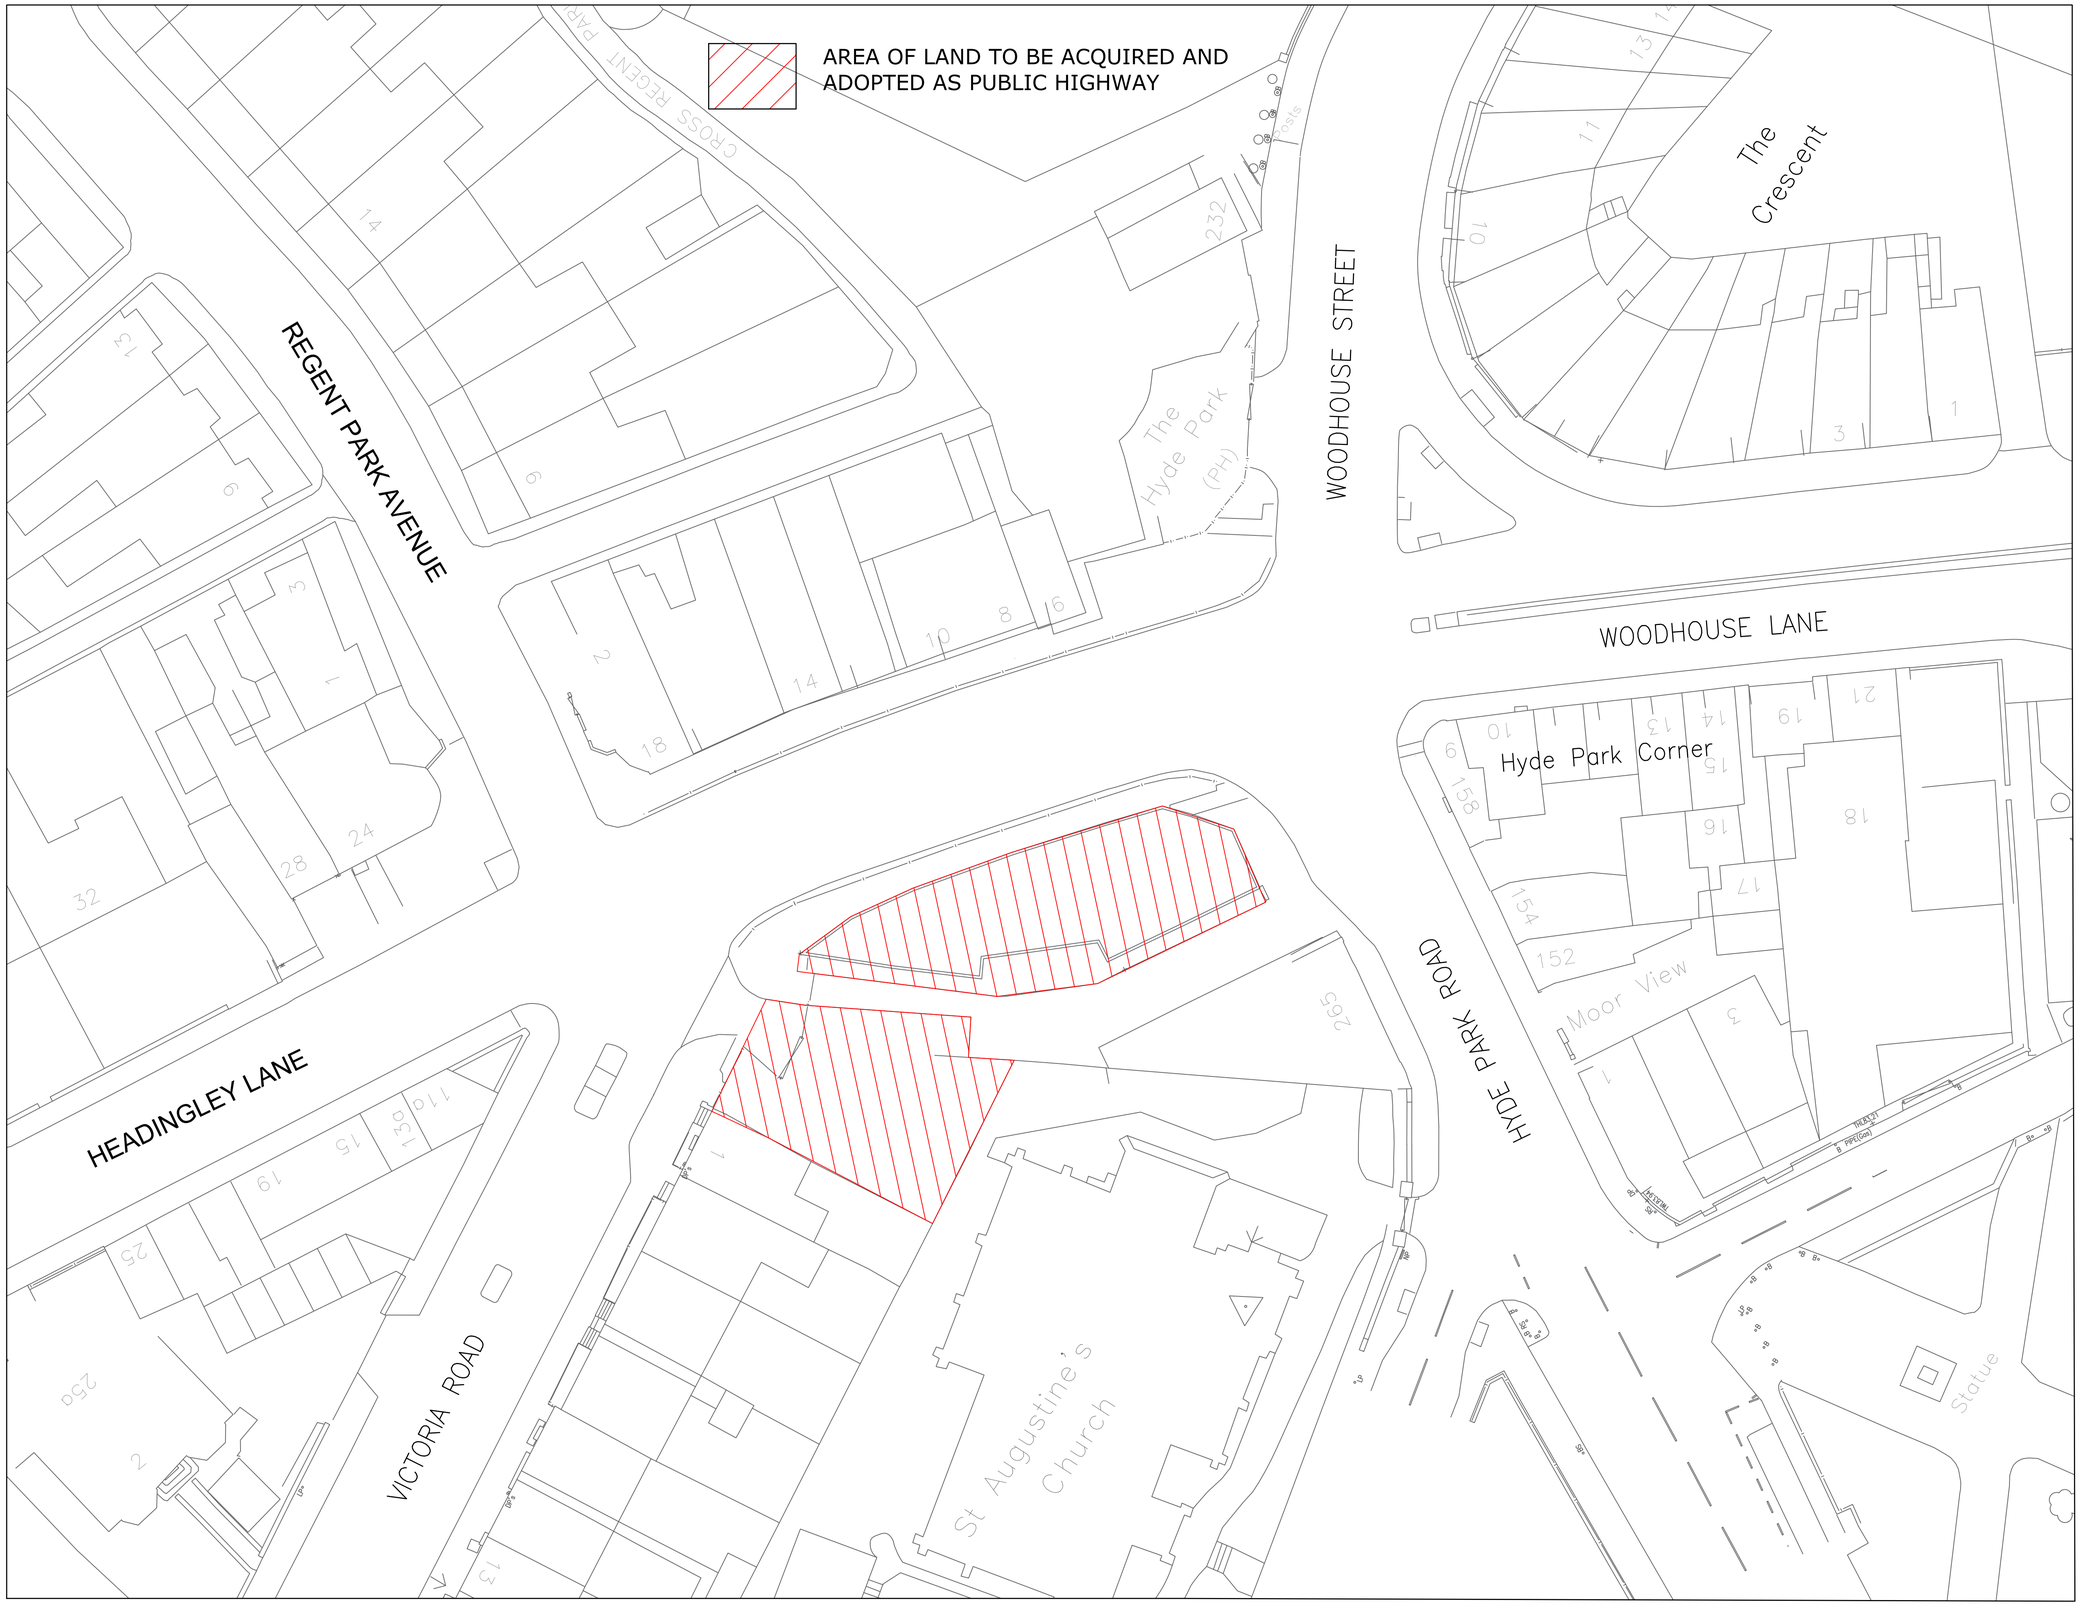

Copyright © 2023 Leeds City Council. All rights reserved.

This drawing is the property of Leeds City Council. It must only be used for the purpose for which it was originally supplied. It must not be copied, published or transmitted by any means to any third party, without the express permission of the originator. Modification or manipulation of all or part of this drawing is strictly forbidden, unless specifically requested or approved by the originator.

REV		DRAWN	CHECK	DATE	CDE
P01					

CREATED BY:	NAB	7/23	CURRENT ISSUE:	CHECKED	CDE APPROVAL

PURPOSE OF ISSUE: ISSUED FOR INFORMATION

APPROVAL STATUS: DRAFT

CDE STATUS: S2

A660 HEADINGLEY LANE, HEADINGLEY

ACTIVE TRAVEL & CYCLING INFRASTRUCTURE
PROPOSED LAND ACQUISITION

Leeds CITY COUNCIL

1:250		ORIGINAL SHEET SIZE	A1
1137-LCC-00-XX-DR-TM-LA-01		REV:	P01
June 2023		ID:	-

PLOTTED BY: