Public Document Pack

South & West Plans Panel

1st July 2021

Presentation Slides (1.30pm)

This page is intentionally left blank

SOUTH AND WEST PLANS PANEL

THURSDAY 1st July 2021

13:30-15:00

APPLICATION:

PROPOSAL: 19/01489/FU Demolition of Index House and the construction of student residential accommodation and ground floor commercial units

ADDRESS: Index House, 70 Burley Road, Burley, Leeds, LS3 1JX

Slide 1: Aerial Photograph

Slide 2: Photograph

Slide 3: Photograph

Slide 4: Photograph

Slide 5: Photograph

Slide 6: Photograph

Slide 7: Photograph

Slide 8: Photograph

Slide 9: Site Plan

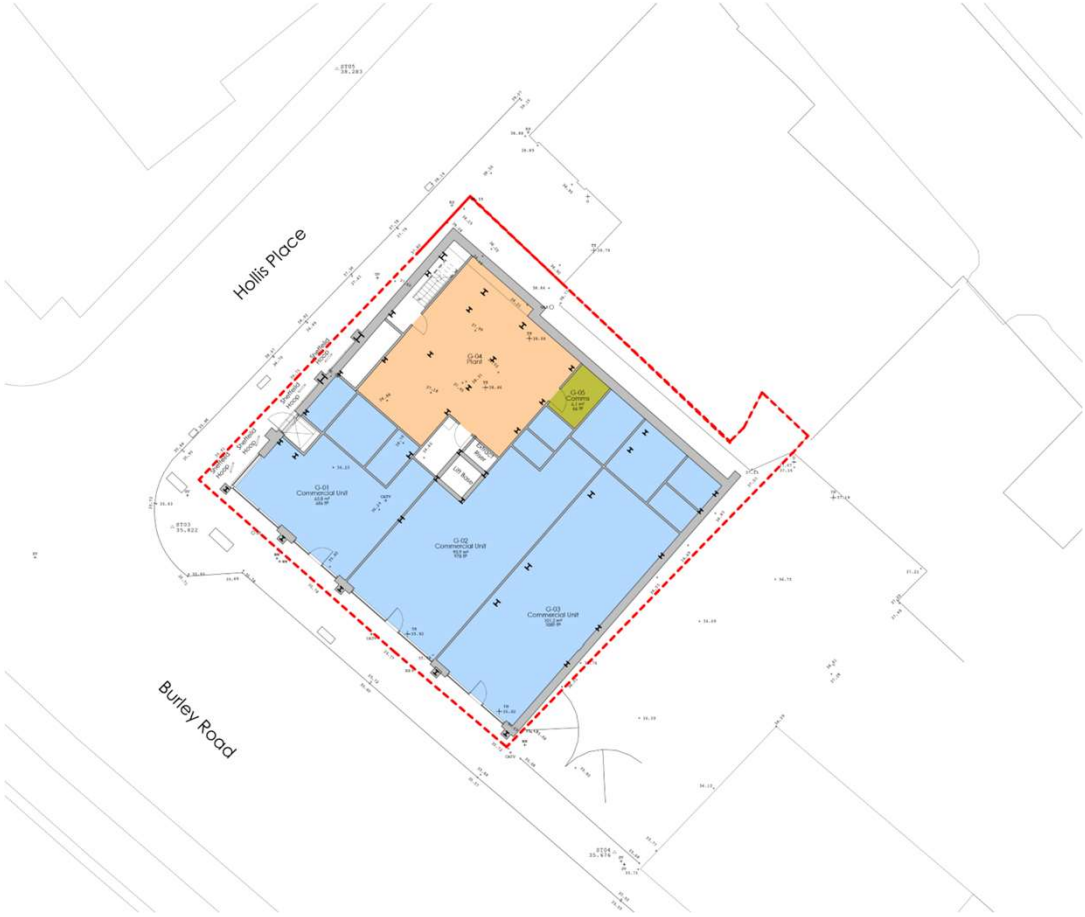

Slide 10: Elevations

Elevation to Burley Road

Elevation to Hollis Place

Slide 11: Elevations

Elevation to 66 Burley Road

Elevation to Westfeild Road

Slide 12: Floor Plans

Slide 13: Floor Plans

2nd to 4th Floor

5th Floor

Slide 14: CGI image

Slide 15: Scheme as originally submitted

Slide 16: Streetscape

3D View 1

3D View 4

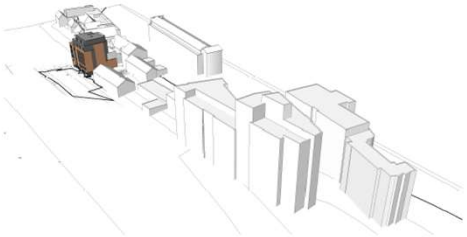

3D View 3

3D View 2

Hollis Place Street Elevation - Scale 1/500

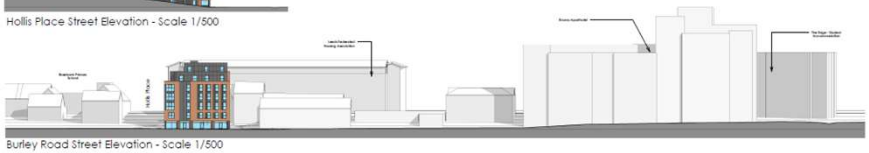

Burley Road Street Elevation - Scale 1/500

Slide 17: Streetscape

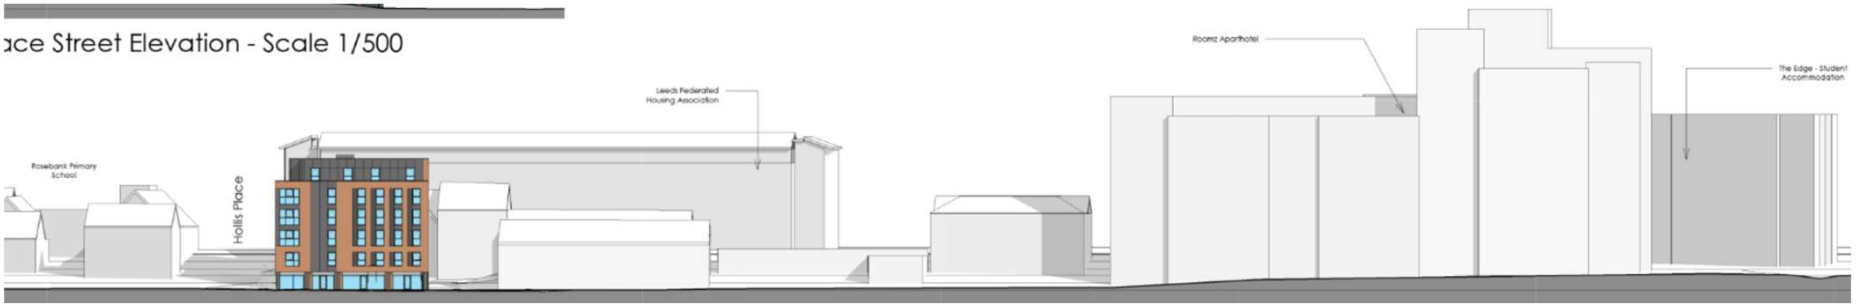

Slide 18: Obscure glazed windows

Slide 19: Conclusions

PLANS PANEL

THURSDAY

END OF PRESENTATION