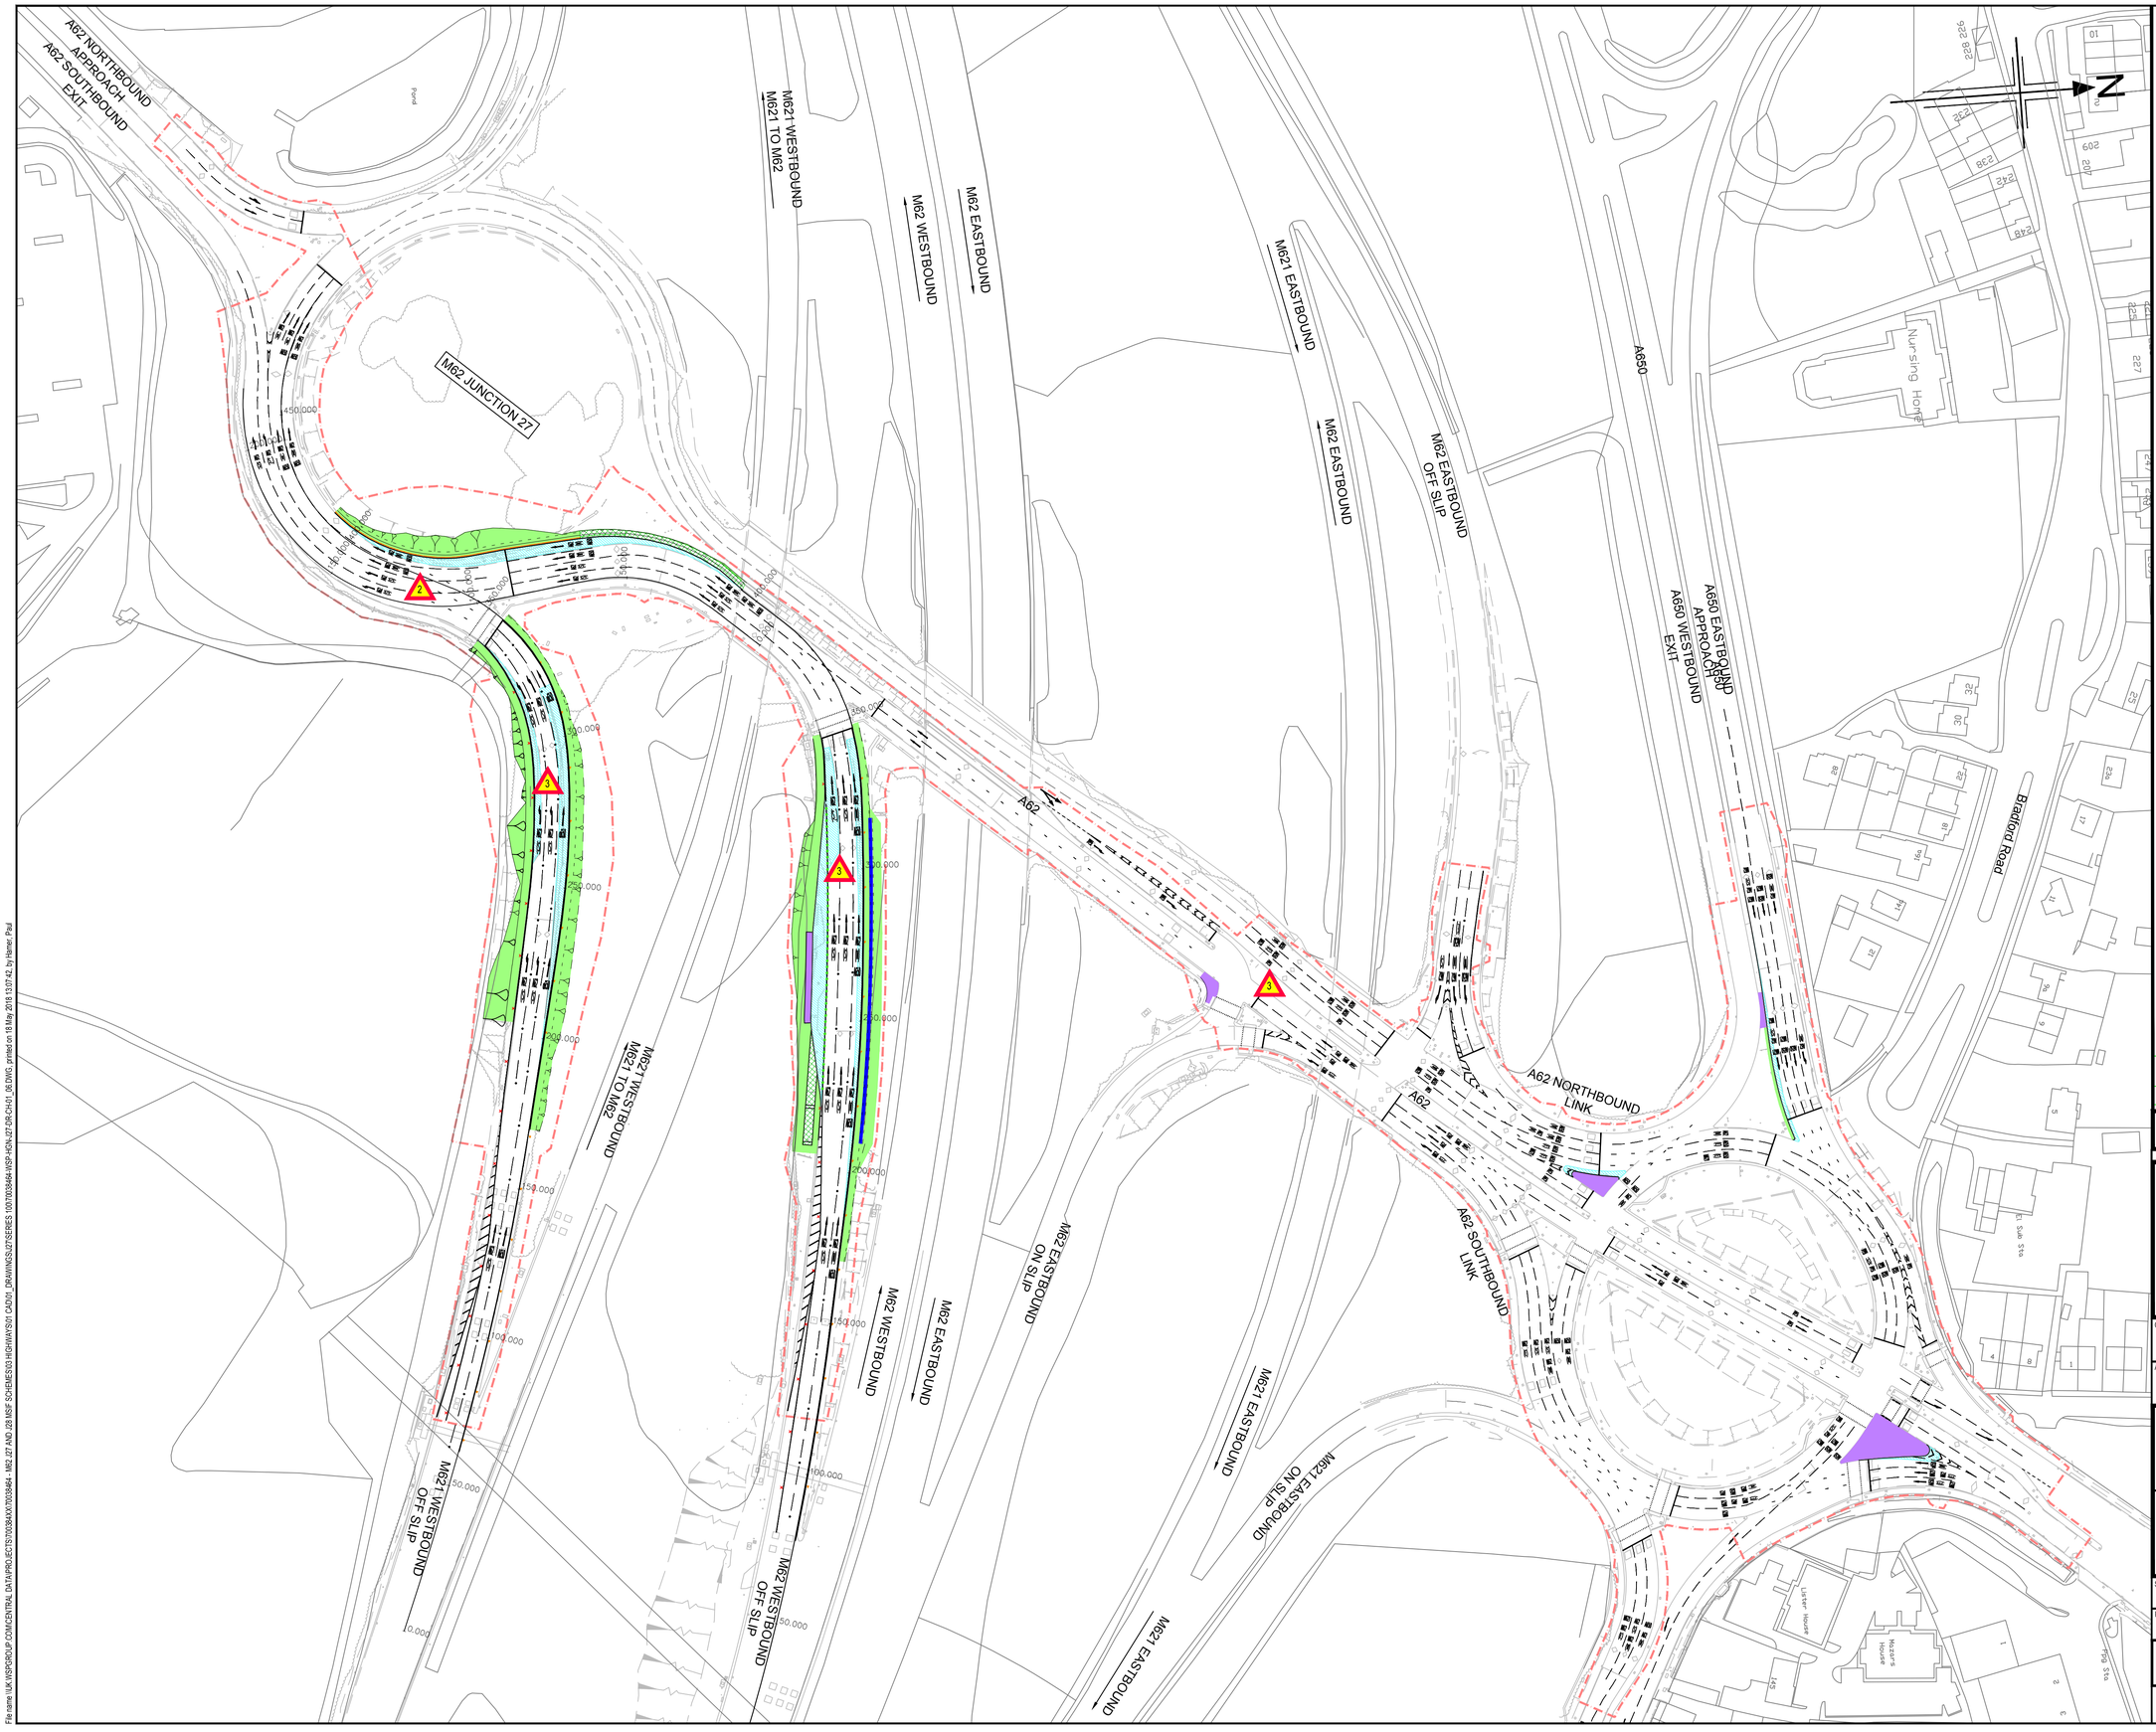

DO NOT SCALE

KEY

SITE BOUNDARY/LIMIT OF CONSTRUCTION WORKS

NEW CARRIAGEWAY

NEW FOOTWAY WORKS

NEW BLOCK PAVING

NEW GRASS PAVING SYSTEM

NEW LANDSCAPE / GRASSED AREA

NEW RETAINING WALL

SAFETY, HEALTH AND ENVIRONMENTAL INFORMATION

In addition to the hazards/risks normally associated with the types of work detailed on this drawing, note the following :

CONSTRUCTION

1. New confined space (Asphyxiation/entrapment).
2. Mining shafts present within scheme limit.
3. Excessive rainwater/flooding.
4. Risk of damage, disruption,injury,death from contact with underground services.
5. Risk of injury/death from substances hazardous to health.

MAINTENANCE / CLEANING
- As above

DECOMMISSIONING / DEMOLITION
- As above

It is assumed that all works will be carried out by a competent contractor working, where appropriate, to an approved method statement

This map is based upon Ordnance Survey material with the permission of Ordnance Survey on behalf of the Controller of Her Majesty's Stationery Office © Crown copyright. Unauthorised reproduction infringes Crown copyright and may lead to prosecution or civil proceedings. HIGHWAYS AGENCY 100030649 2014

REV	DATE	BY	DESCRIPTION	CHK	APP

DRAWING STATUS: S2 - FOR INFORMATION

wsp
1st Floor, LS1 Headrow
Unit 113 The Headrow
Leeds
LS1 5JW, UK

T+ 44 (0) 113 320 9898
wsp.com

CLIENT: LEEDS CITY COUNCIL

ARCHITECT: -

SITE/PROJECT: M62 JUNCTION 27 IMPROVEMENTS

TITLE: SERIES 100 GENERAL ARRANGEMENT 1 OF 2

SCALE @ A1:	CHECKED:		APPROVED:
1:1000	VB		AH
PROJECT NO: 70038464	DESIGNED: PMH	DRAWN: PMH	DATE: APRIL 18

DRAWING No: 70038464-WSP-HGN-J27-DR-CH-01_06 REV: P01

© WSP UK Ltd

File name \\UK.WSPGROUP.COM\CENTRAL DATA\PROJECTS\70038XXX\70038464 - M62 J27 AND J28 MSF SCHEMES\003 HIGHWAYS\01 CAD\01_DRAWINGS\27SERIES 100\70038464-WSP-HGN-J27-DR-CH-01_06.DWG, printed on 18 May 2018 13:07:42, by Hamer, Paul