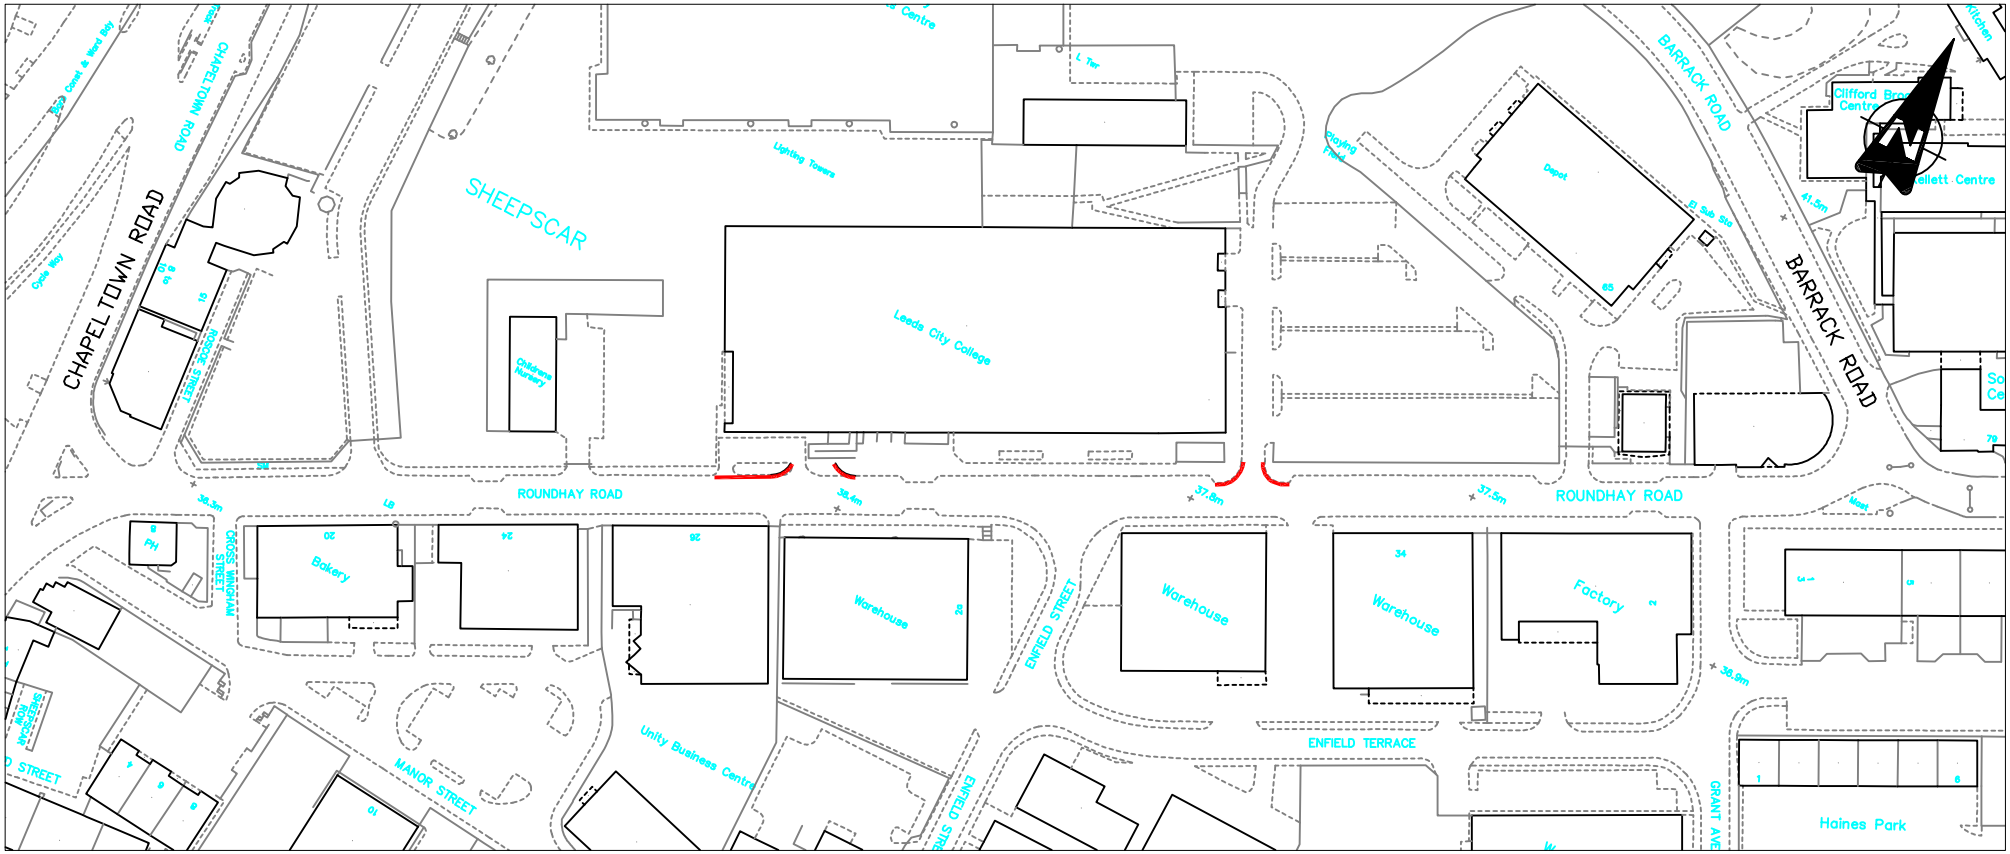

KEY

NO WAITING AT ANY TIME

FIRST APPROVED	MDL		
AMENDMENTS	DRAWN	CHECK	DATE

HOLTS CREST WAY AND COLLEGE TRADE PARK
20MPH ZONE AND WAITING RESTRICTIONS

HIGHWAYS BOARD PLAN – COLLEGE TRADE PARK

	INITIALS	DATE
DRAWN	MDL	11/17
ACAD	MDL	03/19
CHECK		

SCALE: NTS

ORIGINAL SHEET SIZE: A4

Leeds CITY COUNCIL
HIGHWAYS AND TRANSPORTATION

TM/10/2968/01/04a

INFORMATION

STATUS: DRAFT

DATE: October 2018

g:\traffic\projects\traffic management\000 – pre may 2018 wards\10 – city & hunslet\2968 – holts crest way\drawings\tm-10-2968-01-04a.dwg

PLOTTED BY: DE-LUCCHI, MICHAEL 29/03/2019