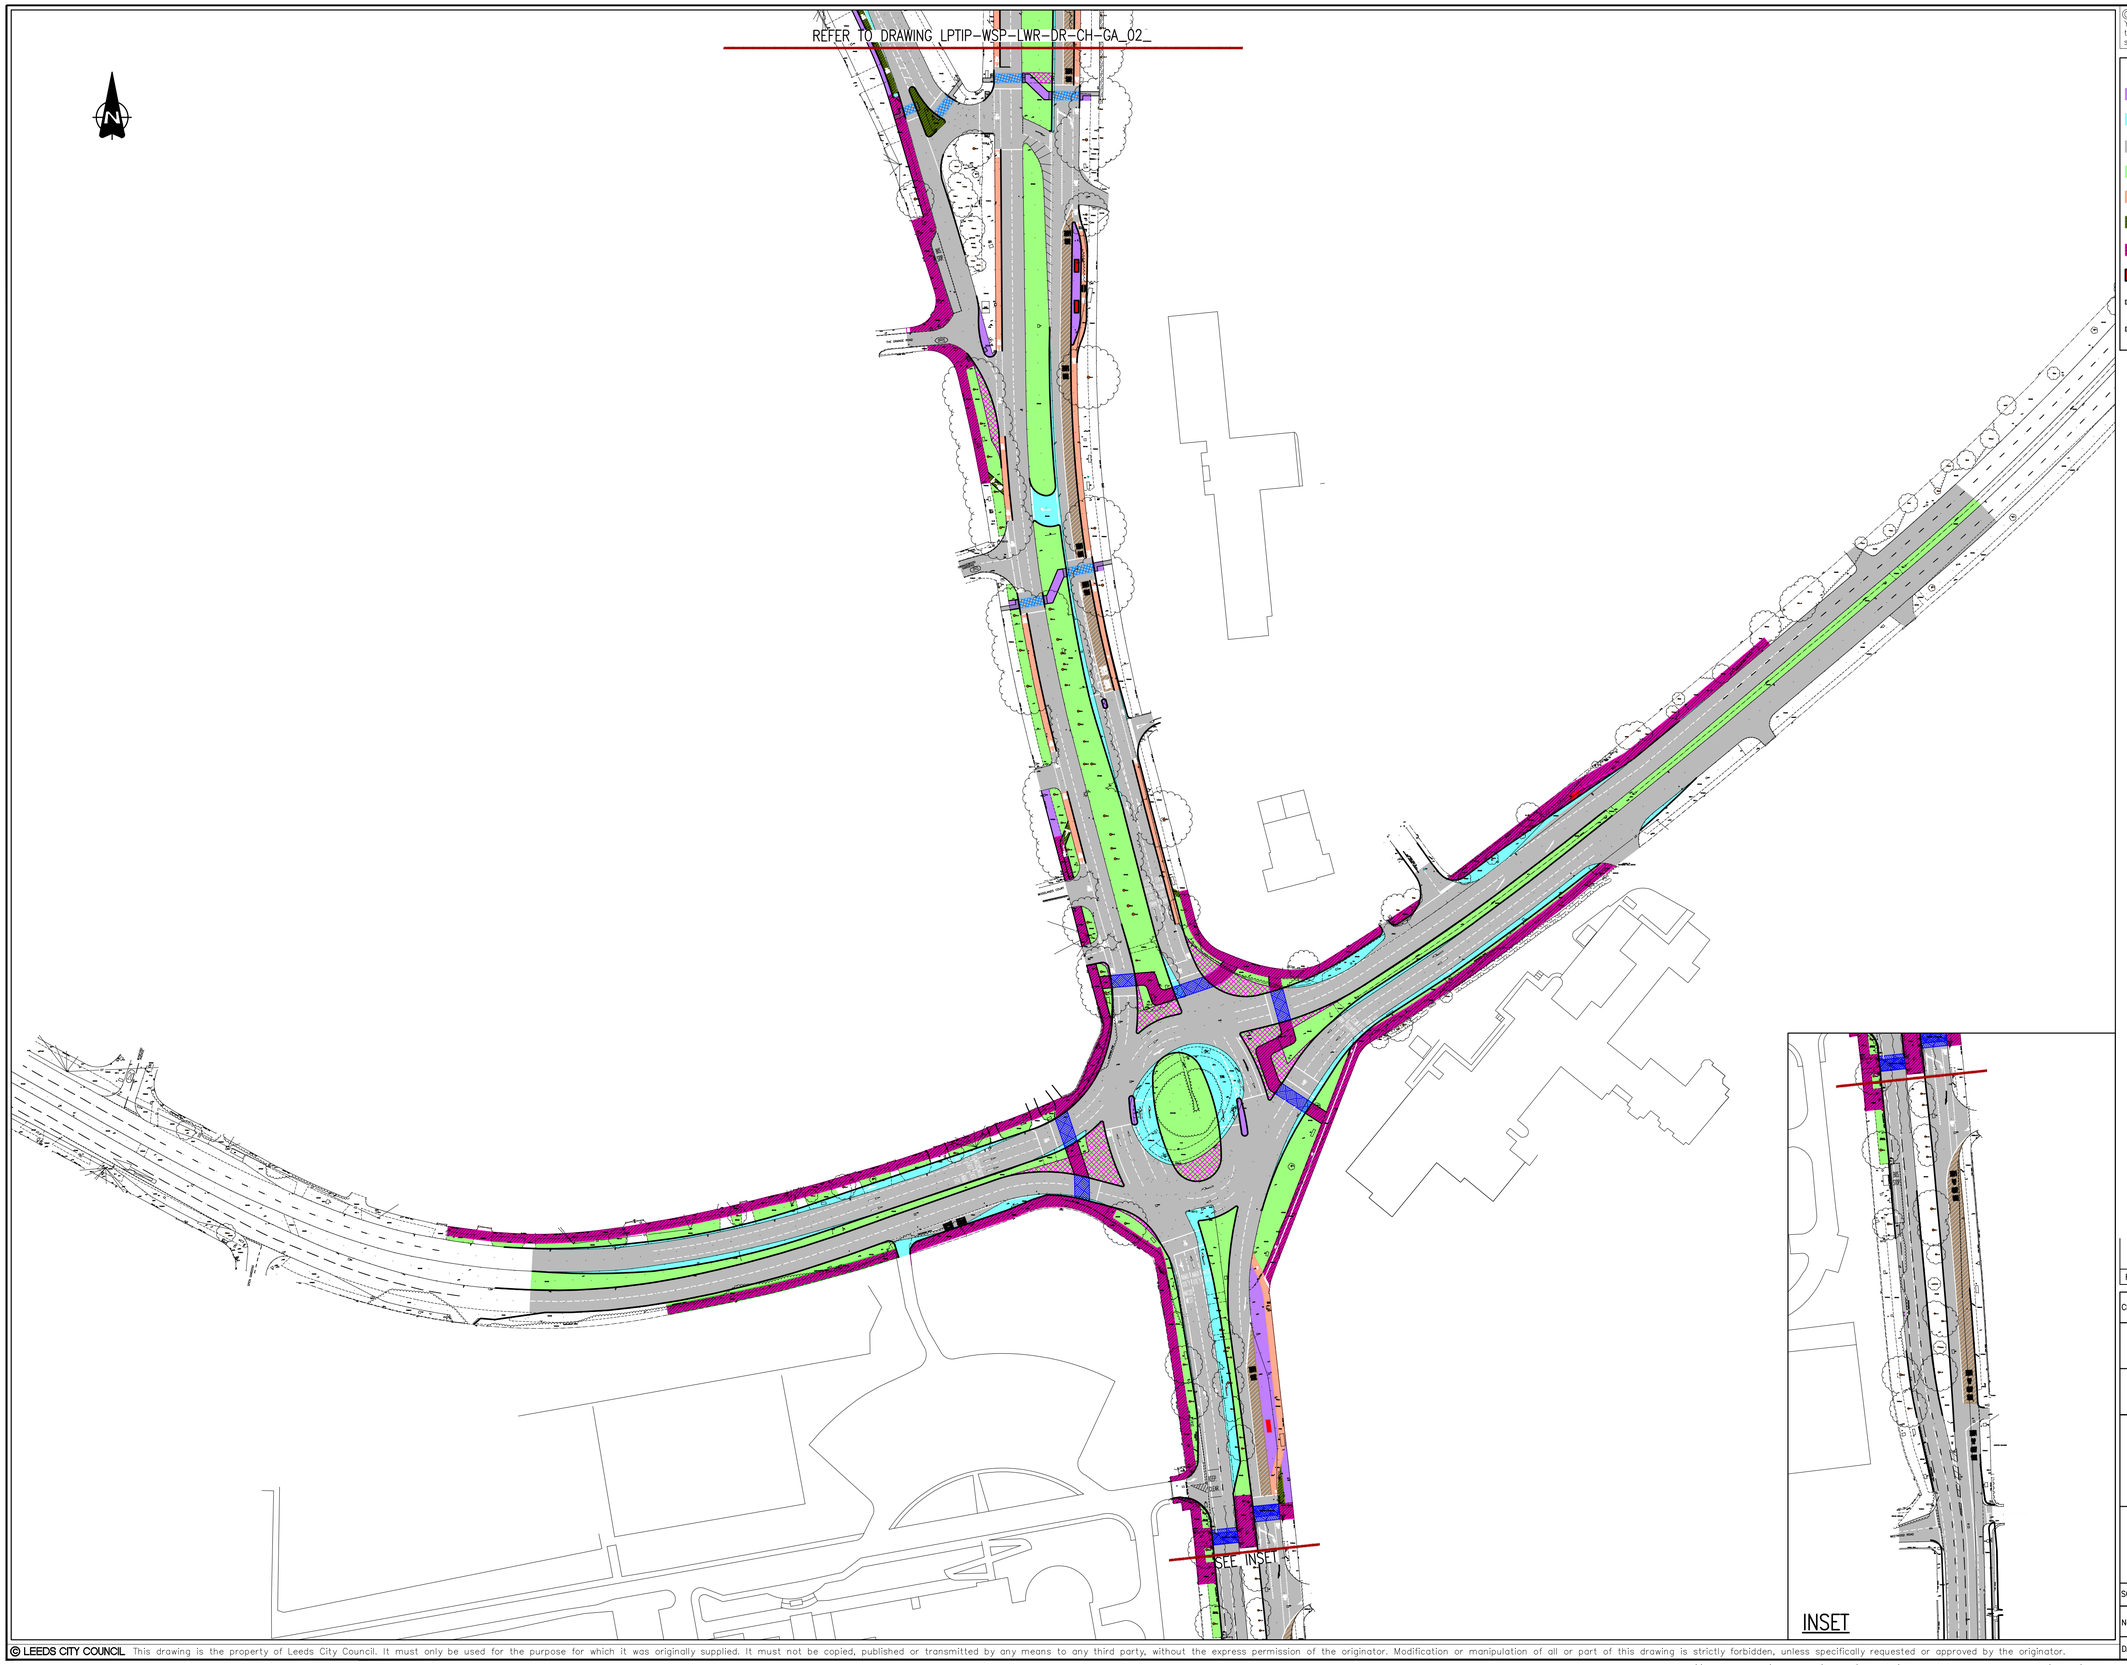

© Crown Copyright and database rights 2017 Ordnance Survey LA100019567.
You are permitted to use this data solely to enable you to respond to, or interact with, the organisation that provided you with the data. You are not permitted to copy, sub-licence, distribute or sell any of this data to third parties in any form.

KEY

- PROPOSED NEW FOOTWAY
- PROPOSED NEW CARRIAGEWAY
- EXISTING CARRIAGEWAY
- LANDSCAPED AREAS
- PROPOSED RAISED CYCLEWAY
- PROPOSED CYCLE LANE
- PROPOSED SHARED USE (CYCLE/FOOTWAY)
- BUS SHELTER
- PROPOSED SIGNALISED CROSSING (TOUCAN)
- PROPOSED SIGNALISED CROSSING (PELICAN)

REV		DRAWN	CHECK	DATE	CDE

CREATED BY:	TSV	30-06-17	CURRENT ISSUE:	CHECKED	CDE APPROVAL

PURPOSE OF ISSUE: WORK IN PROGRESS

APPROVAL STATUS: DRAFT

CDE STATUS: S0

LPTIP - LAWNSWOOD ROUNDABOUT
IMPROVEMENT WORKS

SIGNALISED ROUNDABOUT OPTION
SHEET 1 OF 2

Leeds CITY COUNCIL

SCALE:	1:500	ORIGINAL SHEET SIZE	A1
No:	LPTIP-WSP-LWR-DR-CH-GA_101	REV:	P1.0
DATE:		ID:	29942*

© LEEDS CITY COUNCIL This drawing is the property of Leeds City Council. It must only be used for the purpose for which it was originally supplied. It must not be copied, published or transmitted by any means to any third party, without the express permission of the originator. Modification or manipulation of all or part of this drawing is strictly forbidden, unless specifically requested or approved by the originator.

\\uk.wspgroup.com\central data\projects\70044xxx\70044346 - lptip to11 - lawnswood\02 wip\di development infrastructure\02 drawing\ga general arrangements\lptip-wsp-lwr-dr-ch-ga_101.dwg

PLOTTED BY: CONROY, TIM 08/05/2018