© Crown Copyright and database rights 2019 Ordnance Survey LA100019567. You are permitted to use this data solely to enable you to respond to, or interact with, the organisation that provided you with the data. You are not permitted to copy, sub-licence, distribute or sell any of this data to third parties in any form.

Trees - Indicative Schedule

CHARACTER AREA	LOCATION WITHIN AREA	SPECIES	COMMON NAME	SPECIFICATION	NOTES
1. Bus stops	**To the rear of bus stop waiting areas**	Pyrus calleryana	Callery pear	Standard 20-25cm; RB; 4x; Semi-mature; clear stem minimum 200cm	Fastigiate street trees to be planted in a small space by bus stops to enhance waiting experience.
2. Parkland tree groups	**Scattered throughout corridor**	Ulmus 'New Horizon'	Dutch Elm 'New Horizon'	Standard 20-25cm; RB; 3x; Semi-mature; clear stem minimum 200cm	Tree groups to tie in with existing groups scattered throughout the scheme
		Sorbus aria	Whitebeam	Standard 20-25cm; RB; 3x; Semi-mature; clear stem minimum 200cm	
		Acer platanoides 'Princeton Gold Maple'	Norway Maple 'Princeton Gold'	Standard 16-18cm; RB; 3x; Extra Heavy Standard; clear stem minimum 200cm; 5 breaks	
		Pinus nigra austriaca	Corsican pine	300-350cm H; RB; 5x; leader with laterals; clear stem 150-175cm	
		Ginkgo biloba	Maidenhair tree	Standard 20-25cm; RB; 5x; Semi-mature; clear stem minimum 200cm	
		Juglans nigra	Black walnut	Standard 20-25cm; RB; 3x; Semi-mature; clear stem minimum 200cm	
		Tilia cordata	Small Leaved Lime	Standard 20-25cm; RB; 3x; Semi-mature; clear stem minimum 200cm	
		Alnus glutinosa	Alder	Standard 20-25cm; RB; 3x; Semi-mature; clear stem minimum 200cm	
		Prunus avium	Wild Cherry	Standard 20-25cm; RB; 3x; Semi-mature; clear stem minimum 200cm	
4. Historic House of Recovery Gardens	**Avenue within gardens**	Tilia cordata	Small Leaved Lime	Standard 20-25cm; RB; 3x; Semi-mature; clear stem minimum 200cm	Avenue of large growing species specified to run in a symmetrical pattern through the gardens to provide a formal structure.
	Amphitheatre to rear	Sorbus aucuparia	Rowan	Standard 20-25m; RB; 4x; Semi-mature; clear stem minimum 200cm	Staggered avenues of medium sized rowan trees planted at the amphitheatre style steps.
	Amphitheatre to rear	Sequoiadendron giganteum	Wellingtonia	350-400cm H; RB; 6x; leader with laterals	Wellingtonia are proposed to strengthen the character of The House of Recovery Gardens, due to their historic association with being planted in the grounds of stately homes in the Victorian period.
5. Bridge community Church	**Avenue**	Platanus x hispanica	London Plane	Standard 20-25m; RB; 4x; Semi-mature; clear stem minimum 200cm	To tie in with existing avenue of London plane trees surrounding playing fields

Planting Areas - Indicative Schedule

CHARACTER AREA	SPECIES	COMMON NAME	SPECIFICATION
Hertitage House of Recovery Gardens	Anemone nemorosa	Wood Anemone	2L
	Euphorbia amygdaloides var. robbiae	Euphorbia	2L
	Epimedium x versicolor 'Sulphureum'	Euphorbia	2L
	Fritillaria meleagris	Snakes head	2L
	Hedera helix 'Green Ripple'	Ivy 'Green Ripple'	2L
	Matteuccia struthiopteris	Ostrich fern	2L
	Omphalodes cappadocica	Navelwort	2L
	Polygonatum × hybridum	Common Solomon's seal	2L
	Pachysandra terminalis	Japanese spurge	2L
	Primula florindae	Giant yellow cowslip	2L
	Primula vulgairs	Primrose	2L
	Sarcococca confusa	Sweet box	2L
	Trillium grandiflorum	American wake-robin bulbs	2L
	Trillium sessile	Bugbane	2L
Planting Beds General	Geranium × oxonianum 'Wargrave Pink'	Cranesbill	2L
	Geranium dreamland ('Bremdream') (PBR)	Bloody Cranesbill	2L
	Hebe rakaiensis	Shrubby Veronica	5L
	Nepeta racemosa 'Walker's Low'	Catnip	2L
	Panicum virgatum Rehbraun	Switchgrass	2L
	Pittosporum tenuifolium 'Golf Ball'	Kohuhu	5L
	Rudbeckia fulgida var. sullivantii 'Goldsturm'	Black-eyed susan	2L
	Salvia nemorosa 'Caradonna'	Balkan clary	2L
	Sesleria autumnalis	Moor grass	2L
	Stipa tenuissima	Stipa tenuissima	2L
	Allium hollandicum 'Purple Sensation'	Dutch garlic bulbs	Bulbs

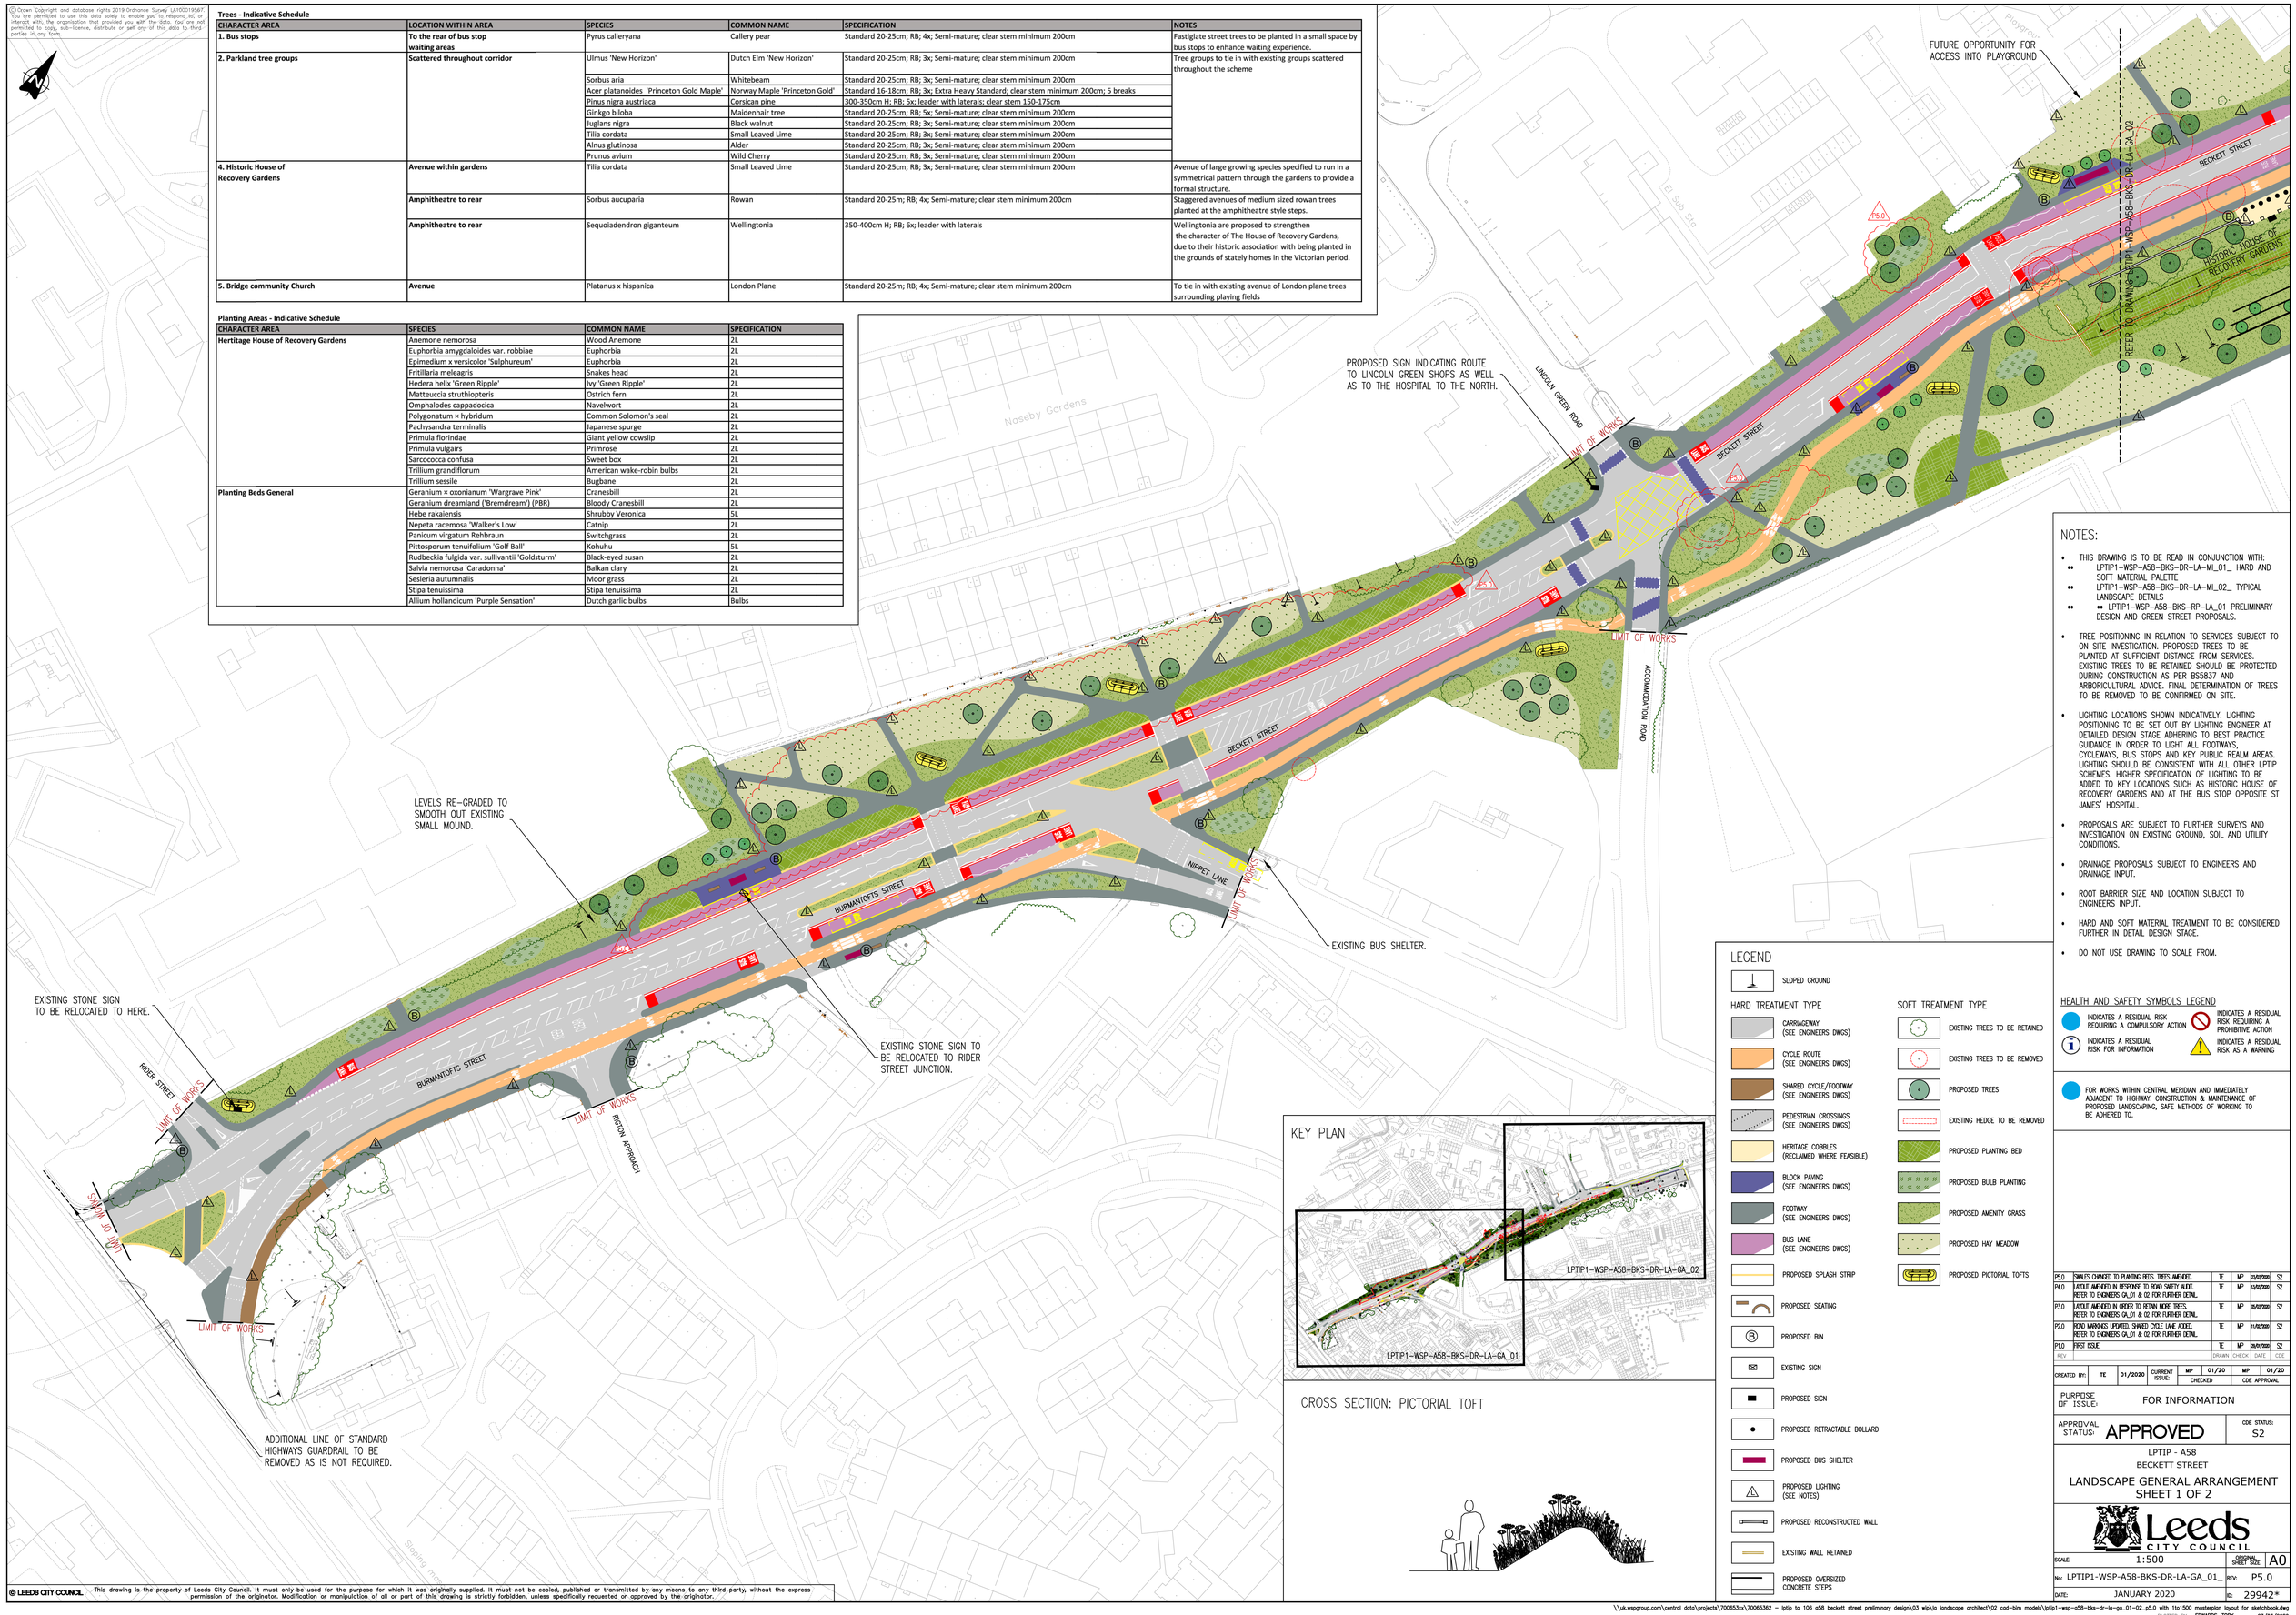

NOTES:

- THIS DRAWING IS TO BE READ IN CONJUNCTION WITH:
  - ** LPTIP1-WSP-A58-BKS-DR-LA-MI_01_ HARD AND SOFT MATERIAL PALETTE
  - ** LPTIP1-WSP-A58-BKS-DR-LA-MI_02_ TYPICAL LANDSCAPE DETAILS
  - ** LPTIP1-WSP-A58-BKS-RP-LA_01 PRELIMINARY DESIGN AND GREEN STREET PROPOSALS.
- TREE POSITIONING IN RELATION TO SERVICES SUBJECT TO ON SITE INVESTIGATION. PROPOSED TREES TO BE PLANTED AT SUFFICIENT DISTANCE FROM SERVICES. EXISTING TREES TO BE RETAINED SHOULD BE PROTECTED DURING CONSTRUCTION AS PER BS5837 AND ARBORICULTURAL ADVICE. FINAL DETERMINATION OF TREES TO BE REMOVED TO BE CONFIRMED ON SITE.
- LIGHTING LOCATIONS SHOWN INDICATIVELY. LIGHTING POSITIONING TO BE SET OUT BY LIGHTING ENGINEER AT DETAILED DESIGN STAGE ADHERING TO BEST PRACTICE GUIDANCE IN ORDER TO LIGHT ALL FOOTWAYS, CYCLEWAYS, BUS STOPS AND KEY PUBLIC REALM AREAS. LIGHTING SHOULD BE CONSISTENT WITH ALL OTHER LPTIP SCHEMES. HIGHER SPECIFICATION OF LIGHTING TO BE ADDED TO KEY LOCATIONS SUCH AS HISTORIC HOUSE OF RECOVERY GARDENS AND AT THE BUS STOP OPPOSITE ST JAMES' HOSPITAL.
- PROPOSALS ARE SUBJECT TO FURTHER SURVEYS AND INVESTIGATION ON EXISTING GROUND, SOIL AND UTILITY CONDITIONS.
- DRAINAGE PROPOSALS SUBJECT TO ENGINEERS AND DRAINAGE INPUT.
- ROOT BARRIER SIZE AND LOCATION SUBJECT TO ENGINEERS INPUT.
- HARD AND SOFT MATERIAL TREATMENT TO BE CONSIDERED FURTHER IN DETAIL DESIGN STAGE.
- DO NOT USE DRAWING TO SCALE FROM.

HEALTH AND SAFETY SYMBOLS LEGEND

- INDICATES A RESIDUAL RISK REQUIRING A COMPULSORY ACTION
- INDICATES A RESIDUAL RISK REQUIRING A PROHIBITIVE ACTION
- INDICATES A RESIDUAL RISK FOR INFORMATION
- INDICATES A RESIDUAL RISK AS A WARNING

FOR WORKS WITHIN CENTRAL MERIDIAN AND IMMEDIATELY ADJACENT TO HIGHWAY. CONSTRUCTION & MAINTENANCE OF PROPOSED LANDSCAPING, SAFE METHODS OF WORKING TO BE ADHERED TO.

LEGEND

- SLOPED GROUND

HARD TREATMENT TYPE

- CARRIAGEWAY (SEE ENGINEERS DWGS)
- CYCLE ROUTE (SEE ENGINEERS DWGS)
- SHARED CYCLE/FOOTWAY (SEE ENGINEERS DWGS)
- PEDESTRIAN CROSSINGS (SEE ENGINEERS DWGS)
- HERITAGE COBBLES (RECLAIMED WHERE FEASIBLE)
- BLOCK PAVING (SEE ENGINEERS DWGS)
- FOOTWAY (SEE ENGINEERS DWGS)
- BUS LANE (SEE ENGINEERS DWGS)
- PROPOSED SPLASH STRIP
- PROPOSED SEATING
- PROPOSED BIN
- EXISTING SIGN
- PROPOSED SIGN
- PROPOSED RETRACTABLE BOLLARD
- PROPOSED BUS SHELTER
- PROPOSED LIGHTING (SEE NOTES)
- PROPOSED RECONSTRUCTED WALL
- EXISTING WALL RETAINED
- PROPOSED OVERSIZED CONCRETE STEPS

SOFT TREATMENT TYPE

- EXISTING TREES TO BE RETAINED
- EXISTING TREES TO BE REMOVED
- PROPOSED TREES
- EXISTING HEDGE TO BE REMOVED
- PROPOSED PLANTING BED
- PROPOSED BULB PLANTING
- PROPOSED AMENITY GRASS
- PROPOSED HAY MEADOW
- PROPOSED PICTORIAL TOFTS

KEY PLAN

CROSS SECTION: PICTORIAL TOFT

REV		DRAWN	CHECK	DATE	CDE
P5.0	SWALES CHANGED TO PLANTING BEDS. TREES AMENDED.	TE	MP	23/01/2020	S2
P4.0	LAYOUT AMENDED IN RESPONSE TO ROAD SAFETY AUDIT. REFER TO ENGINEERS GA_01 & 02 FOR FURTHER DETAIL.	TE	MP	13/01/2020	S2
P3.0	LAYOUT AMENDED IN ORDER TO RETAIN MORE TREES. REFER TO ENGINEERS GA_01 & 02 FOR FURTHER DETAIL.	TE	MP	10/01/2020	S2
P2.0	ROAD MARKINGS UPDATED. SHARED CYCLE LANE ADDED. REFER TO ENGINEERS GA_01 & 02 FOR FURTHER DETAIL.	TE	MP	7/01/2020	S2
P1.0	FIRST ISSUE	TE	MP	06/01/2020	S2

CREATED BY:	TE	01/2020	CURRENT ISSUE:	MP	01/20	MP	01/20
				CHECKED		CDE APPROVAL	

PURPOSE OF ISSUE: FOR INFORMATION

APPROVAL STATUS: APPROVED — CDE STATUS: S2

LPTIP - A58
BECKETT STREET
LANDSCAPE GENERAL ARRANGEMENT SHEET 1 OF 2

Leeds CITY COUNCIL

SCALE:	1:500	ORIGINAL SHEET SIZE	A0
No:	LPTIP1-WSP-A58-BKS-DR-LA-GA_01_	REV:	P5.0
DATE:	JANUARY 2020	ID:	29942*

© LEEDS CITY COUNCIL This drawing is the property of Leeds City Council. It must only be used for the purpose for which it was originally supplied. It must not be copied, published or transmitted by any means to any third party, without the express permission of the originator. Modification or manipulation of all or part of this drawing is strictly forbidden, unless specifically requested or approved by the originator.

\\uk.wspgroup.com\central data\projects\70065xx\70065362 – lptip to 106 a58 beckett street preliminary design\03 wip\la landscape architect\02 cad-bim models\lptip1-wsp-a58-bks-dr-la-ga_01-02_p5.0 with 1to1500 masterplan layout for sketchbook.dwg
PLOTTED BY: EDWARDS, TOBY 23/03/2020