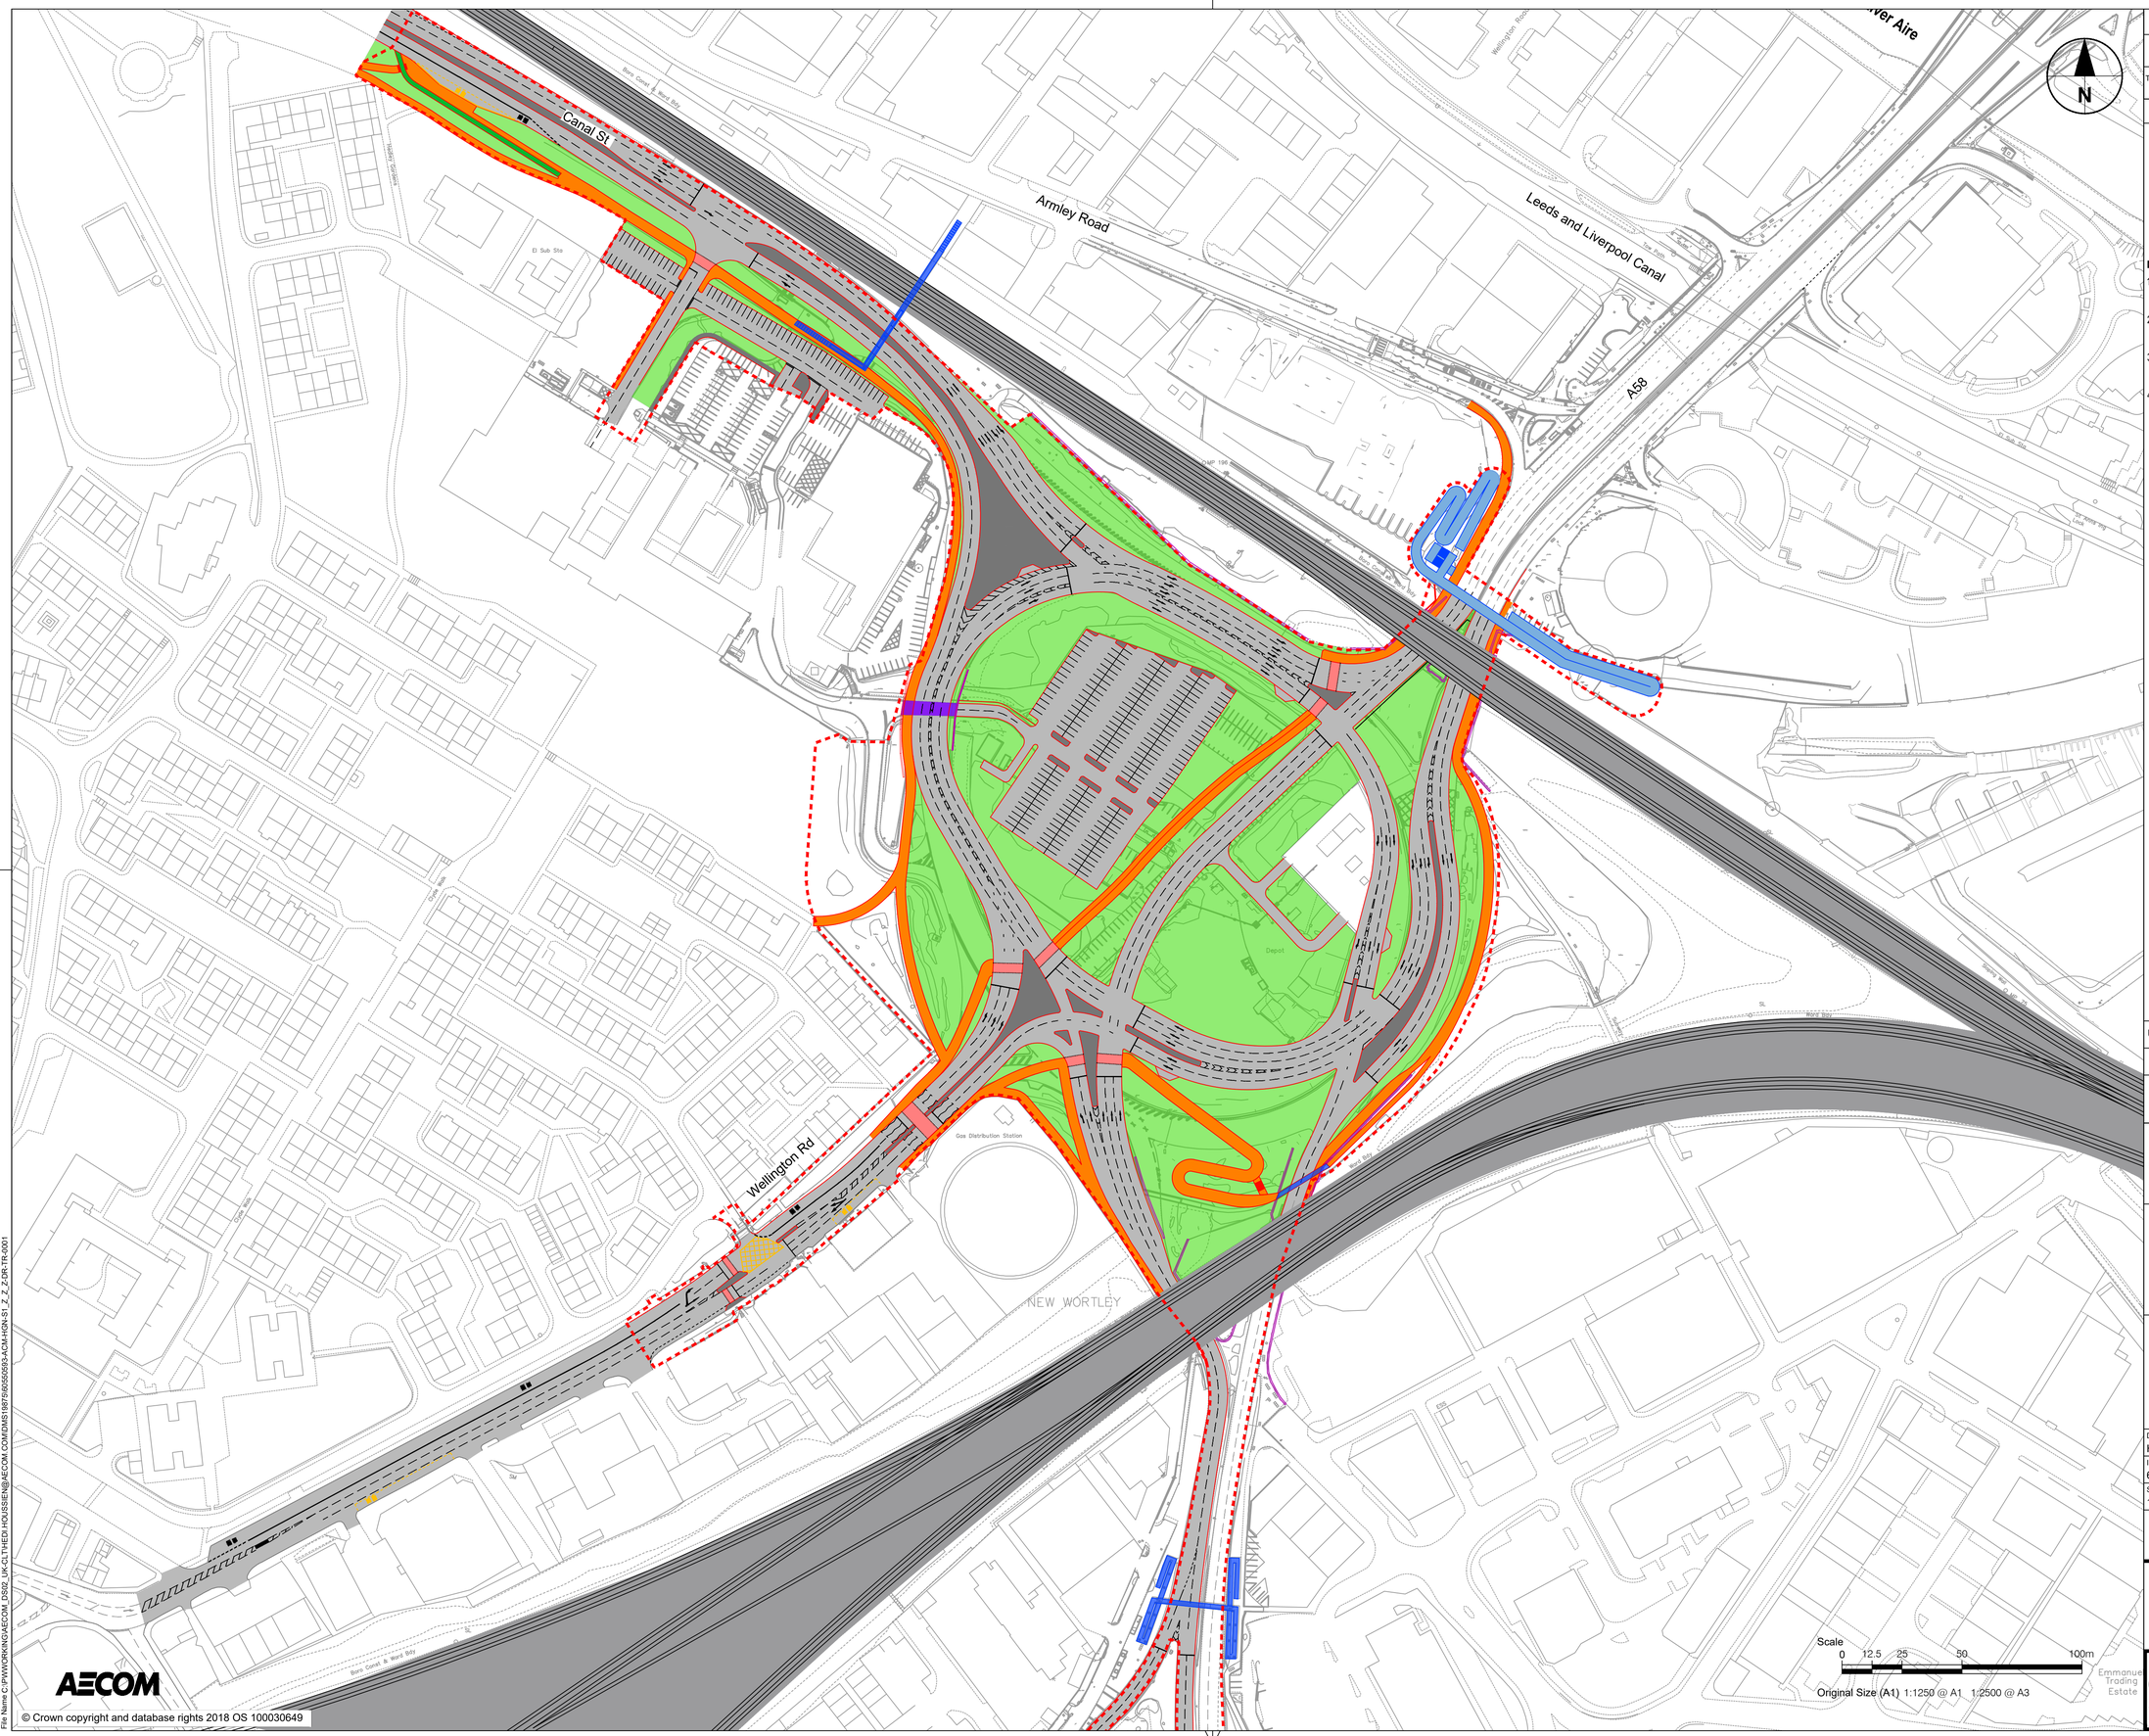

© Crown copyright and database rights 2018 OS 100030649

SAFETY, HEALTH AND ENVIRONMENTAL INFORMATION BOX

IT IS ASSUMED THAT ALL WORKS ON THIS DRAWING WILL BE CARRIED OUT BY A COMPETENT CONTRACTOR WORKING, WHERE APPROPRIATE, TO AN APPROPRIATE METHOD STATEMENT.

THIS DRAWING IS TO BE USED ONLY FOR THE PURPOSE OF ISSUE THAT IT WAS ISSUED FOR AND IS SUBJECT TO AMENDMENT.

EXCEPTIONAL RISKS RELATING TO THE WORKS ASSOCIATED WITH THIS DRAWING ARE IDENTIFIED BELOW.

NOTES

1. THIS DRAWING IS TO BE READ IN CONJUNCTION WITH ALL OTHER RELEVANT DOCUMENTATION.
2. DO NOT SCALE FROM THIS DRAWING, USE ONLY PRINTED DIMENSIONS.
3. ALL DIMENSIONS, CHAINAGES, LEVELS AND COORDINATES ARE IN METRES UNLESS DEFINED OTHERWISE.
4. THIS DRAWING IS TO BE READ IN CONJUNCTION WITH THE PROJECT HEALTH & SAFETY FILE FOR ANY IDENTIFIED POTENTIAL RISKS.

KEY

- CARRIAGEWAY
- ENHANCED SHARED SPACE FOOTWAY / CYCLE WAY
- AT GRADE PEDESTRIAN / CYCLE CROSSING
- TRAFFIC ISLAND
- LANDSCAPED AREAS
- POTENTIAL HIGH QUALITY PEDESTRIAN/CYCLE BRIDGE
- POTENTIAL PEDESTRIAN CYCLE SUBWAY
- EXISTING FOOTBRIDGE
- RETAINING WALL

REVISION DETAILS	By / Check	Date	Suffix
Updated design changes	HH / DW	17/01/20	P01

Purpose of issue

SUITABLE FOR REVIEW & COMMENT

Client

LEEDS CITY COUNCIL
Transport Strategy
8th Floor East
Merrion House
110 Merrion Centre
Leeds LS2 8BB

Project Title

Armley Gyratory

Drawing Title

TRAFFIC ENGINEERING OPTION 1B

Designed	Drawn	Checked	Approved	Date
HH	HH	DW	DW	02/07/19

Internal Project No.	Suitability
60550593	S3
Scale @ A1	Volume
1:1250	General

THIS DOCUMENT HAS BEEN PREPARED PURSUANT TO AND SUBJECT TO THE TERMS OF AECOM'S APPOINTMENT BY ITS CLIENT. AECOM ACCEPTS NO LIABILITY FOR ANY USE OF THIS DOCUMENT OTHER THAN BY ITS ORIGINAL CLIENT OR FOLLOWING AECOM'S EXPRESS AGREEMENT TO SUCH USE, AND ONLY FOR THE PURPOSES FOR WHICH IT WAS PREPARED AND PROVIDED.

AECOM
2 City Walk
Leeds

Tel: +44 (0) 113 391 6800
www.aecom.com

AECOM Infrastructure & Environment UK Limited
Registered in England Registered number: 880328
Registered office: Midpoint, Alencon Link, Basingstoke, Hampshire RG21 7PP

Drawing Number

Highways England PIN | Originator | Volume
60550593 -ACM -HGN -
S1_Z_Z_Z -DR -TR -0001
Location | Type | Role | Number

Rev P01

Plot Date : 03 February 2020 10:13:06
File Name C:\PWWORKING\AECOM_DS02_UK-CLT\HEDI.HOUSSIEN@AECOM.COM\DMS19875\60550593-ACM-HGN-S1_Z_Z_Z-DR-TR-0001