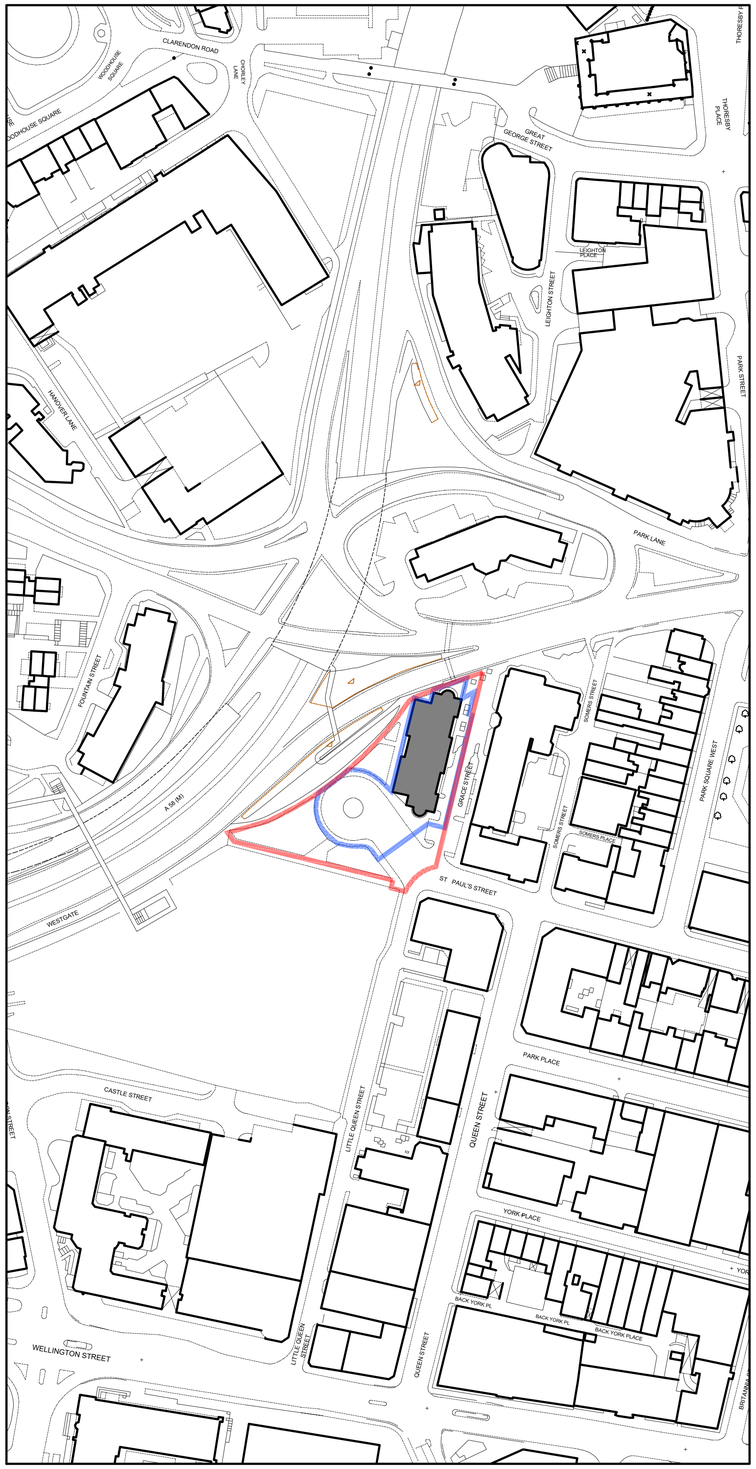

Site Location

0 10 20 30 40 50 60m

Scale 1:1250

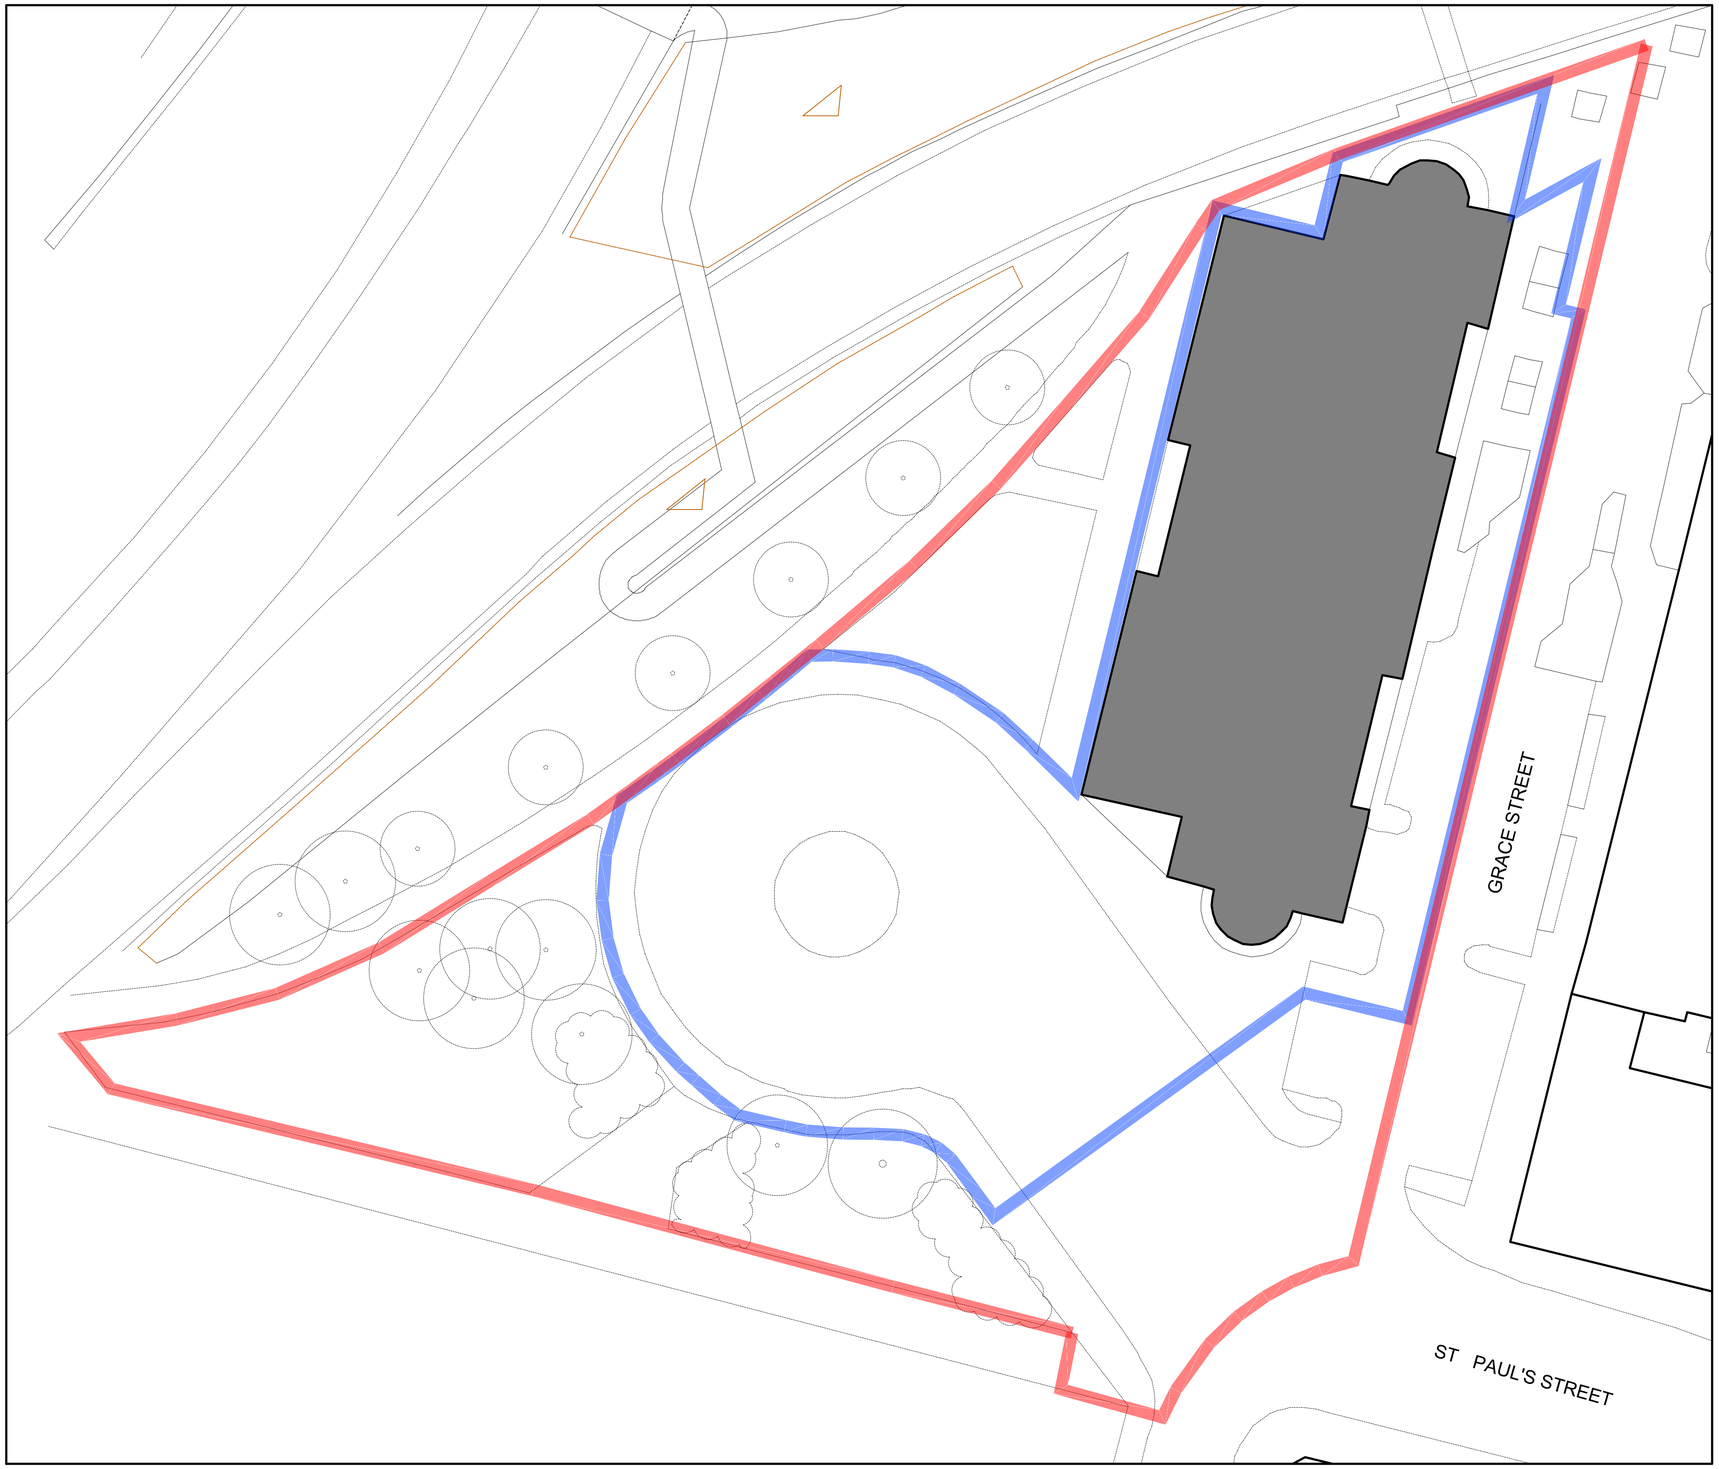

Site Layout

0 2 4 6 8 10m

Scale 1:200

PLANNING

Rev	Date	Description	By	Chk
P1		INITIAL ISSUE	PE	SP
P2	20.02.20	RED LINE AMENDED TO INCLUDE GRASS TRIANGLE & DROP OFF	PE	SP
P3	27.03.20	ISSUED FOR PLANNING SUBMISSION	PE	SP

Application Boundary

Ownership Boundary

Contractor must verify all dimensions on site before commencing any work or shop drawings. If this drawing exceeds the quantities taken in any way the Architects are to be informed before the work is initiated. Only figured dimensions to be taken from this drawing. Do not scale off this drawing. Drawings based on Ordnance Survey and / or existing record drawings - design and drawing content subject to Site Survey, Structural Survey, Site Investigations, Planning and Statutory Requirements and Approvals. Authorised reproduction from Ordnance Survey Map with permission of the Controller of Her Majesty's Stationery Office. Crown Copyright reserved. Cunniff Design Limited Copyright.

Cunniff

1a Brewery Place
Brewery Wharf
LEEDS
LS10 1NE
Tel: 0113 219 1333
www.cunniffdesign.com

Client	Drawn By	Checked By	Date	Scale @ A*
STUDY INN	PE	SP	JAN 2020	100 @ A1

Project

BROTHERTON HOUSE, LEEDS

Title	Drawing No	Revision
SITE LOCATION AND LAYOUT PLANS	11168 - CDL - XX - XX - DR - A - PL-001	P3