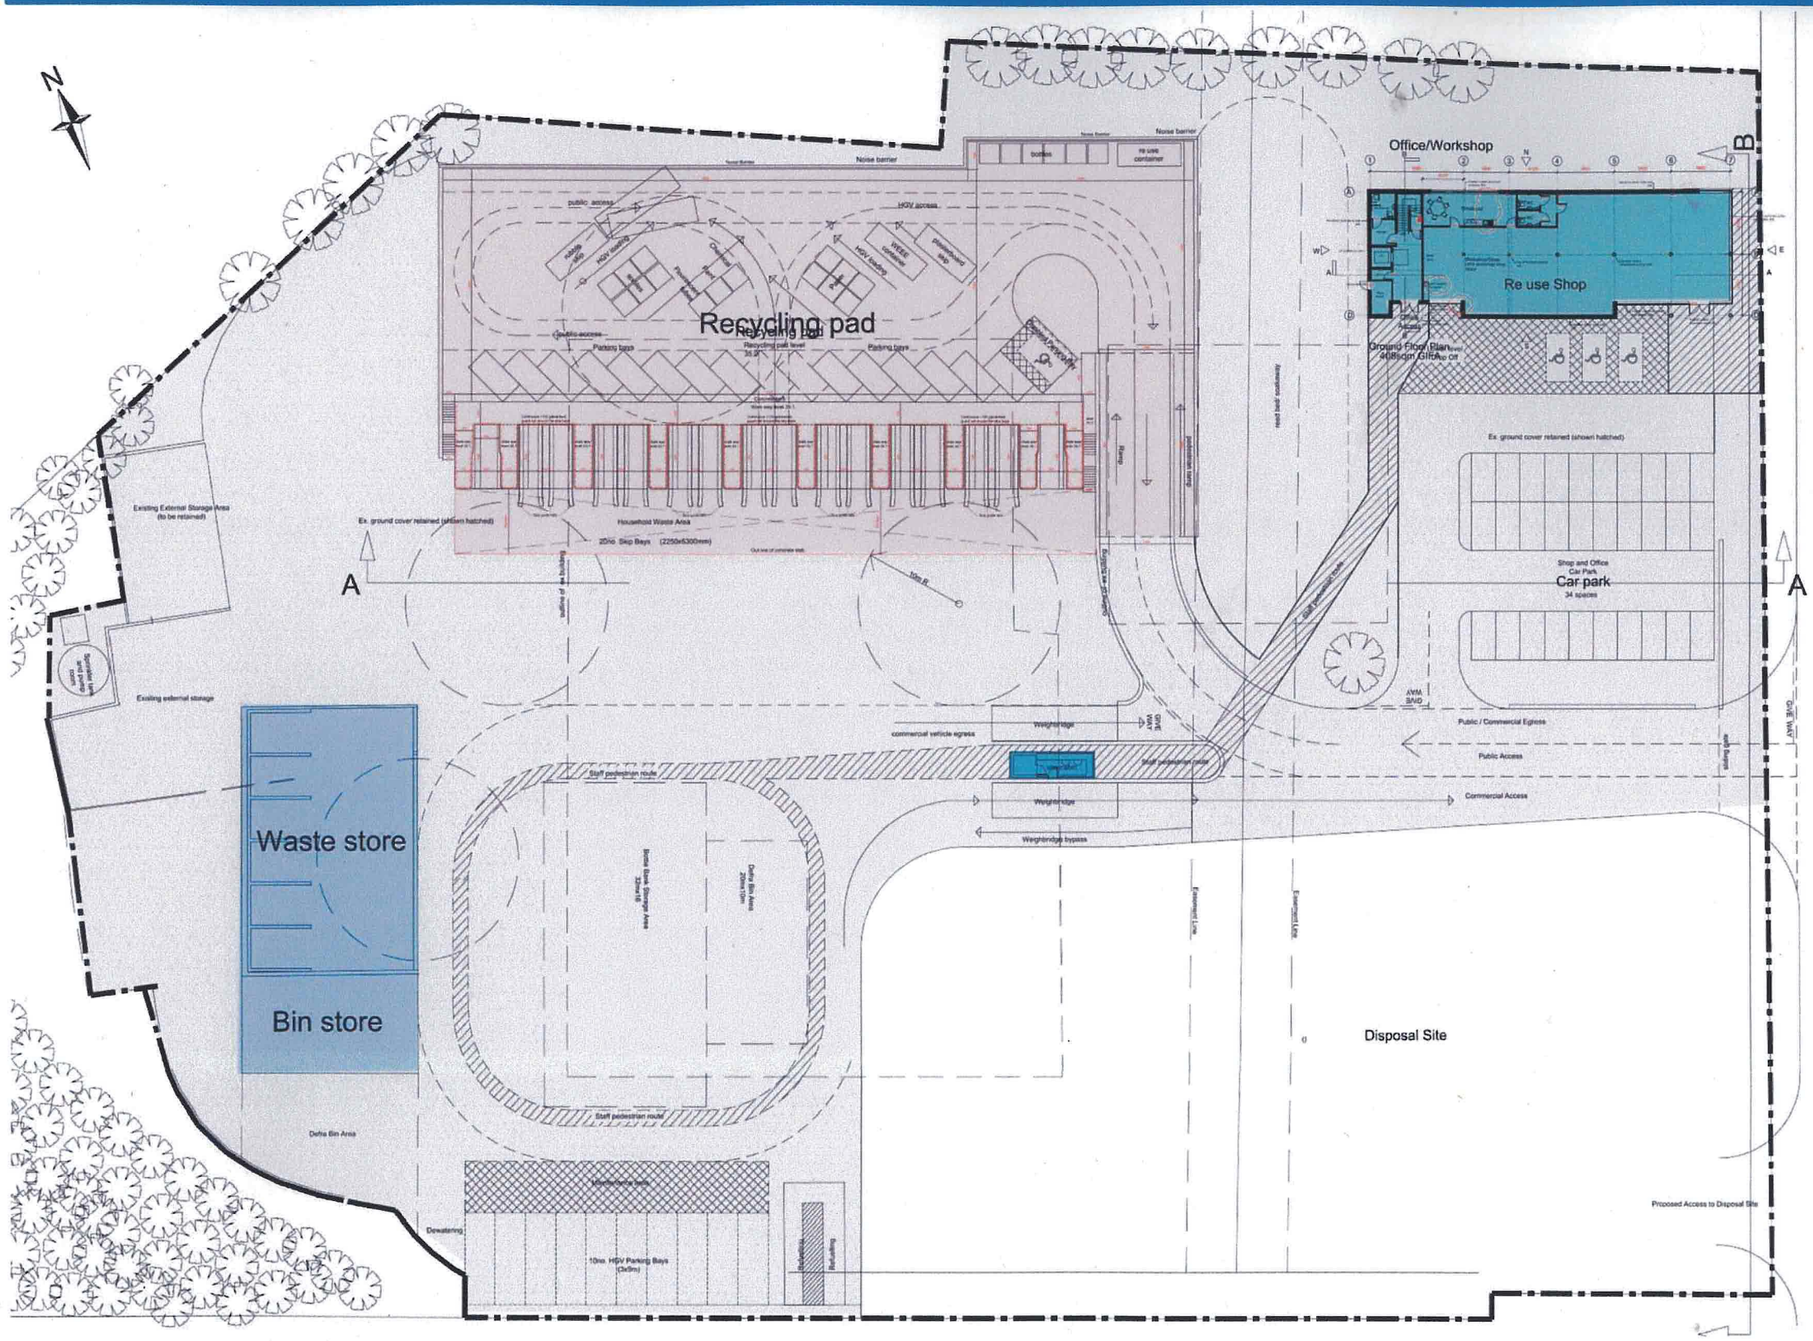Proposals: Site Arrangement