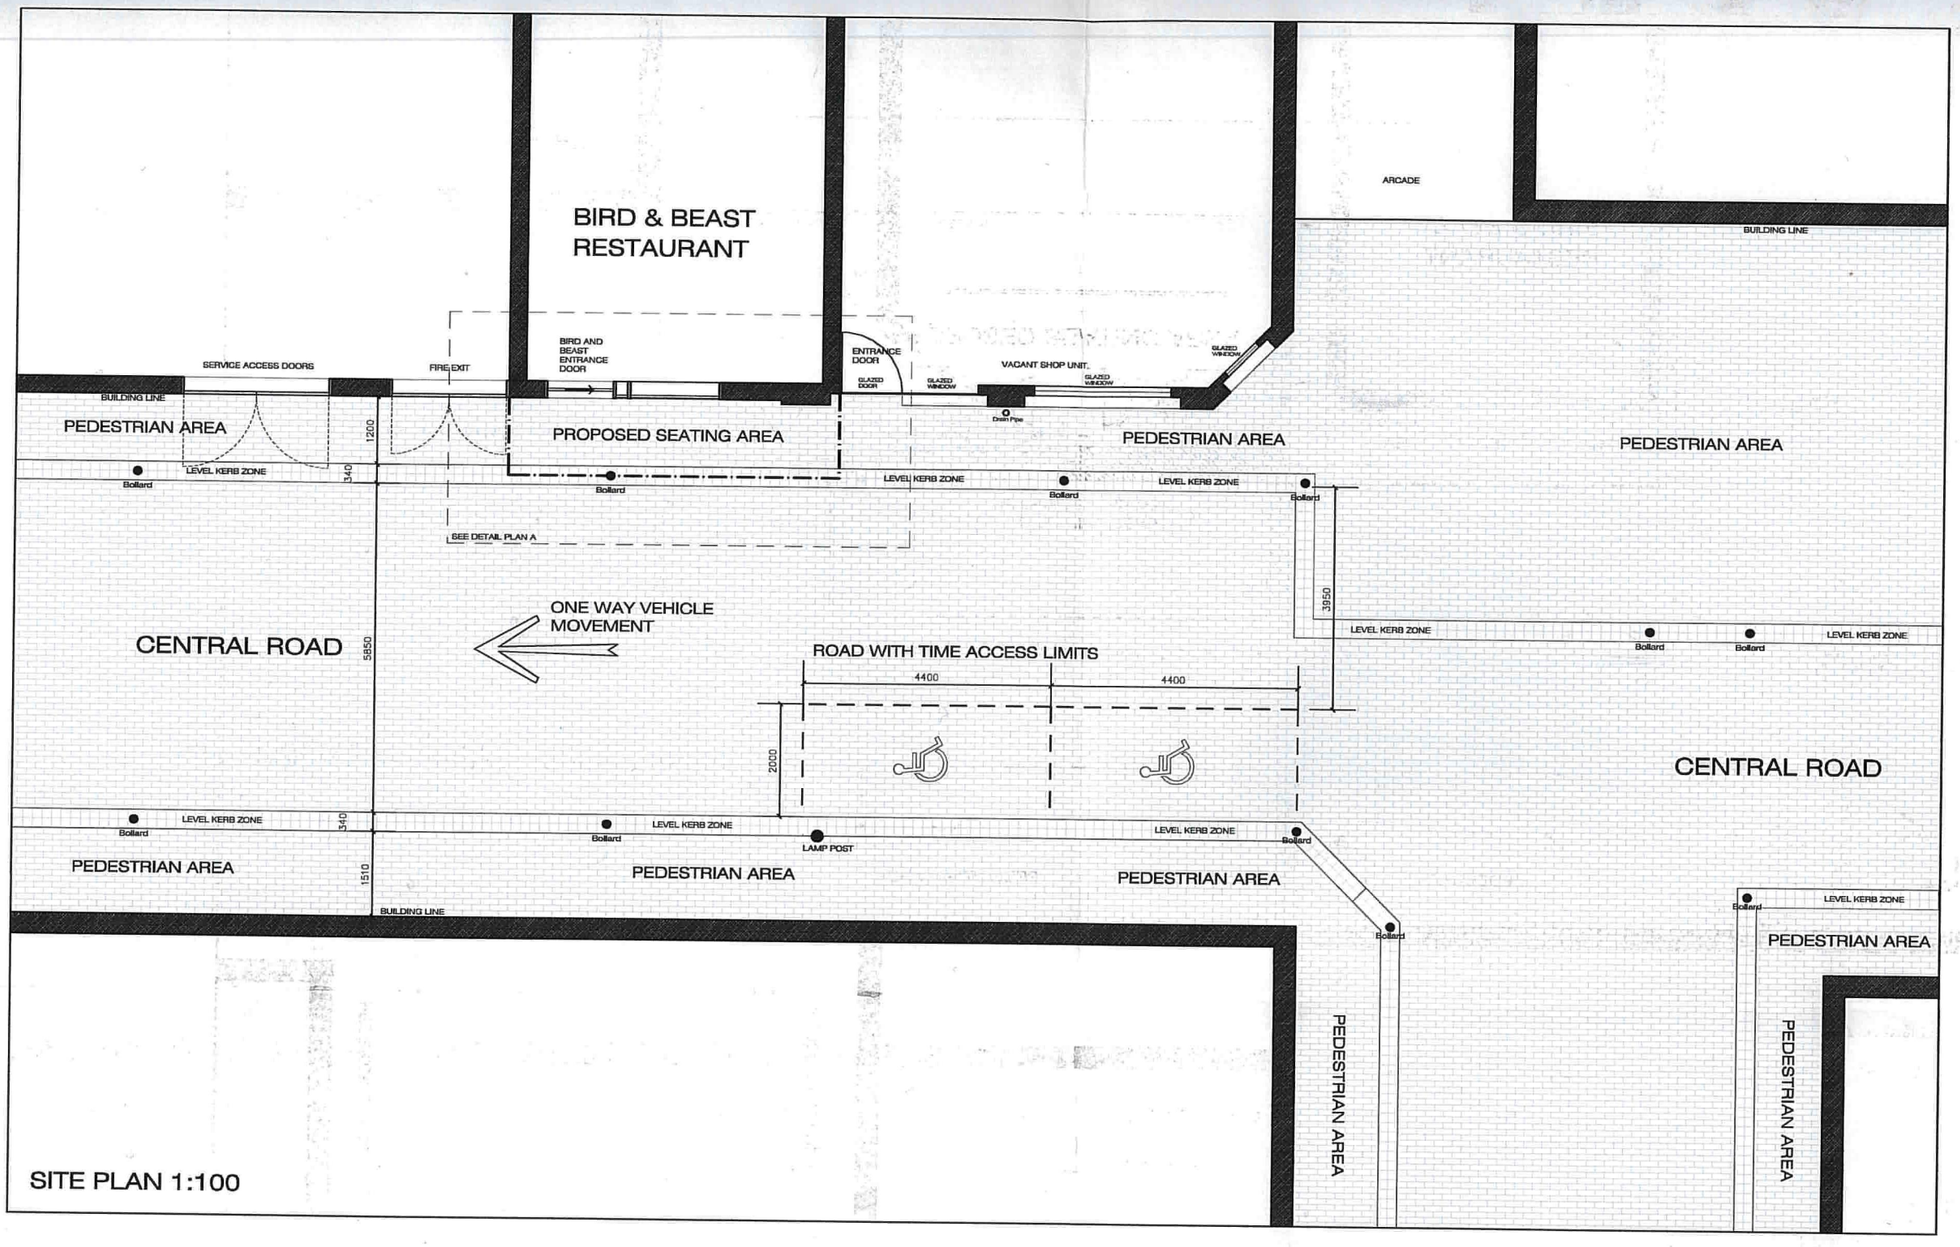

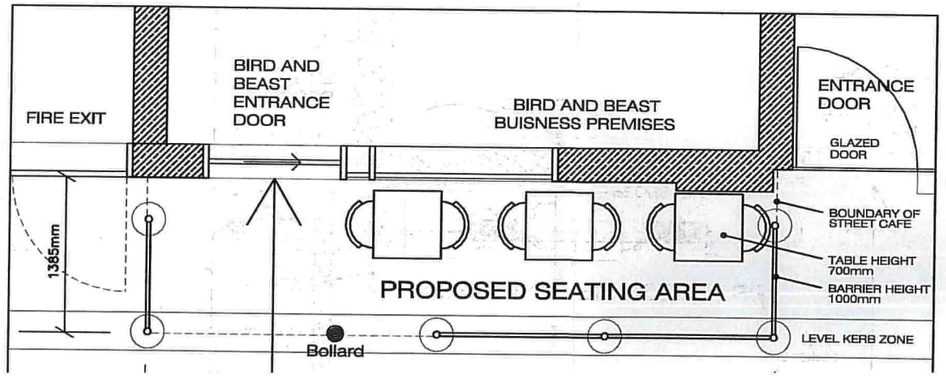

CRL a
Maple Lodge
Woodhouse Cliff
Leeds
Tel: 0113 2742511
e-mail: crlarchitects