APPENDIX 1

TRANSFER OF RENEW OWNED LAND
ARMLEY RIDGE ROAD
ARMLEY
LEEDS LS12

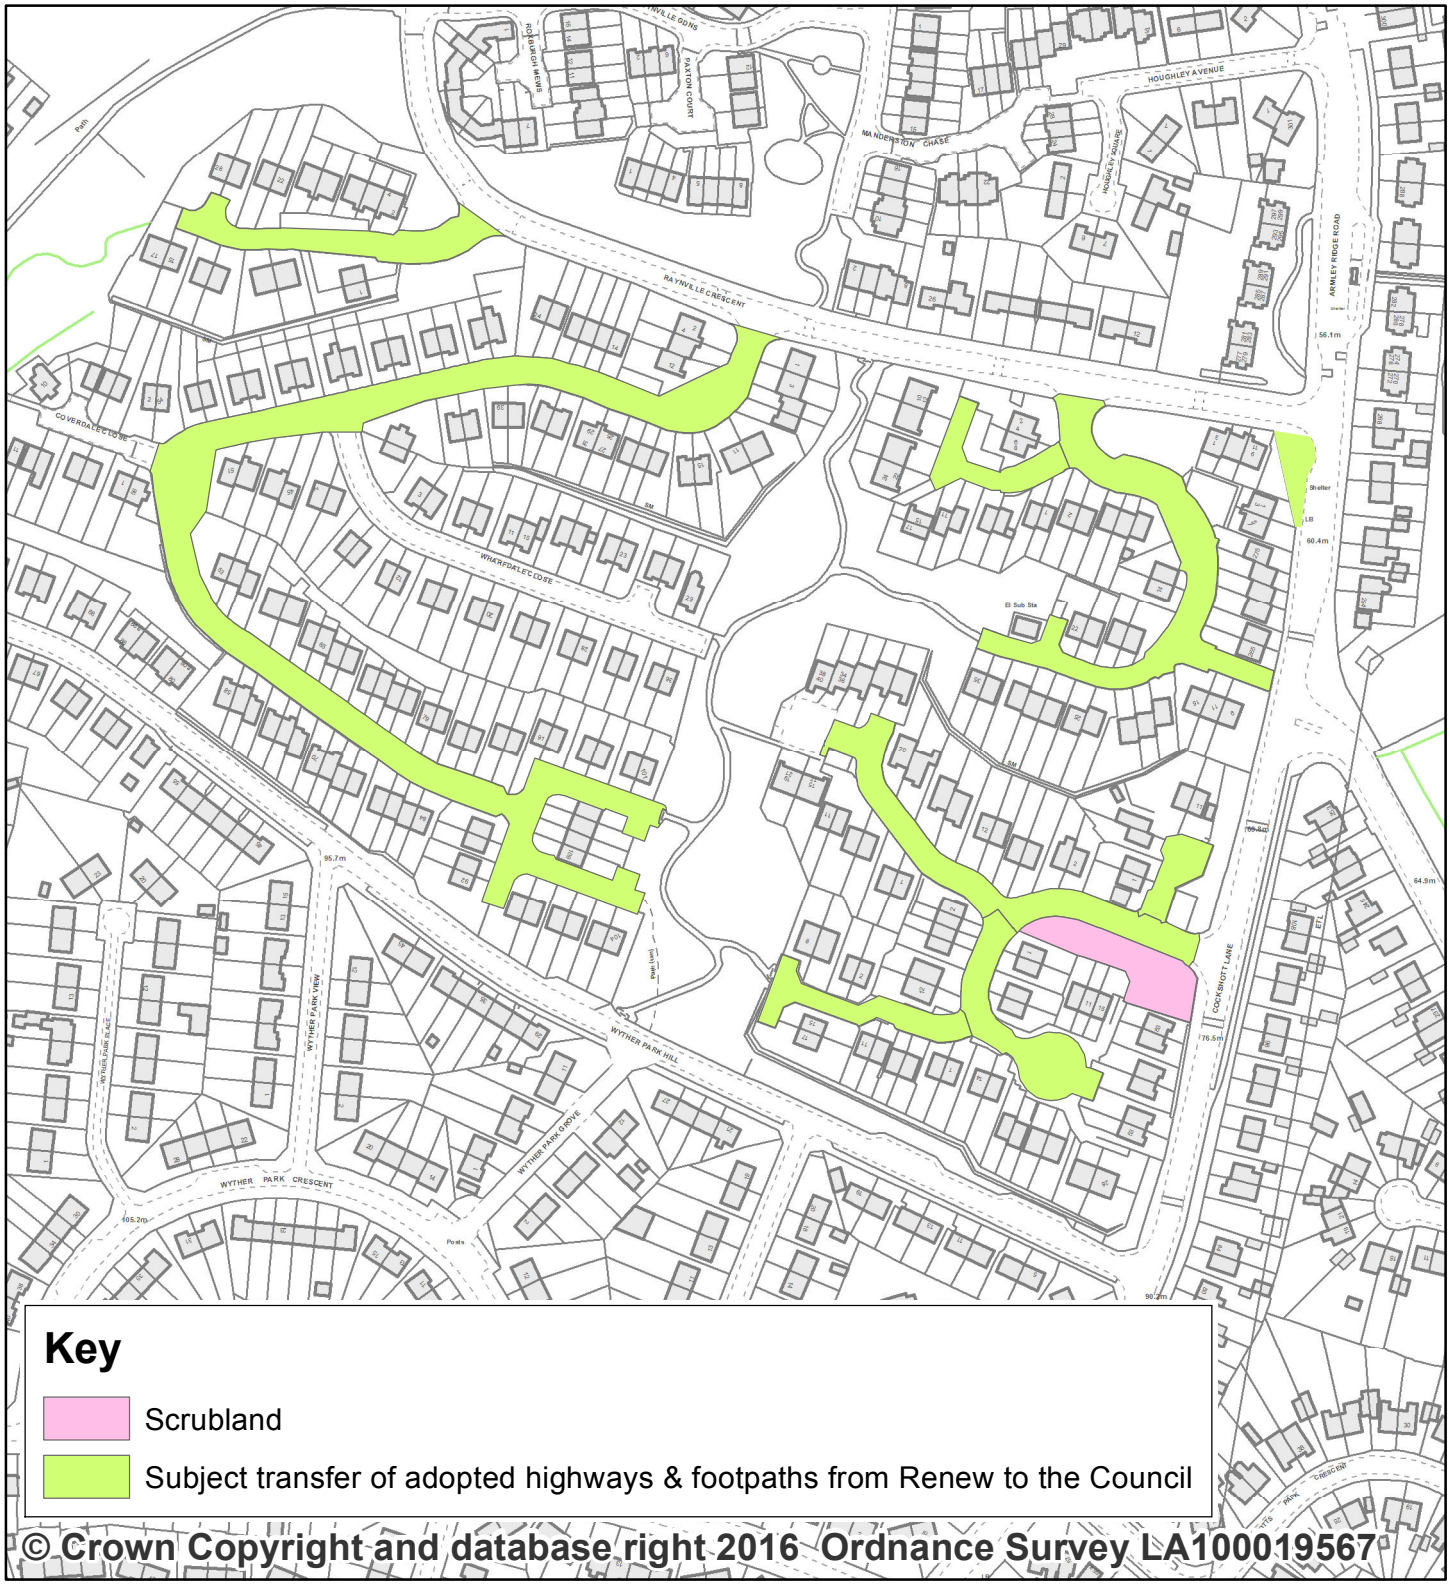

Key

- Scrubland
- Subject transfer of adopted highways & footpaths from Renew to the Council

© Crown Copyright and database right 2016 Ordnance Survey LA100019567

Leeds CITY COUNCIL

0 10 20 40 60 80 Metres

You are not permitted to copy, sub-licence, distribute or sell any of this data to third parties in any form.
Produced by Land Records, City Development, Leeds City Council

PREP BY	J Sohanpall
DATE SAVED:	10/06/2016
OS No:	SE2534
SCALE	1: 2500

PLAN No 18763/B

Path: G:\PLANS AND PROJECTS\Land Records Plans\18700 - 18799\18763B Armley Ridge Road TRANSFER OF LAND.mxd